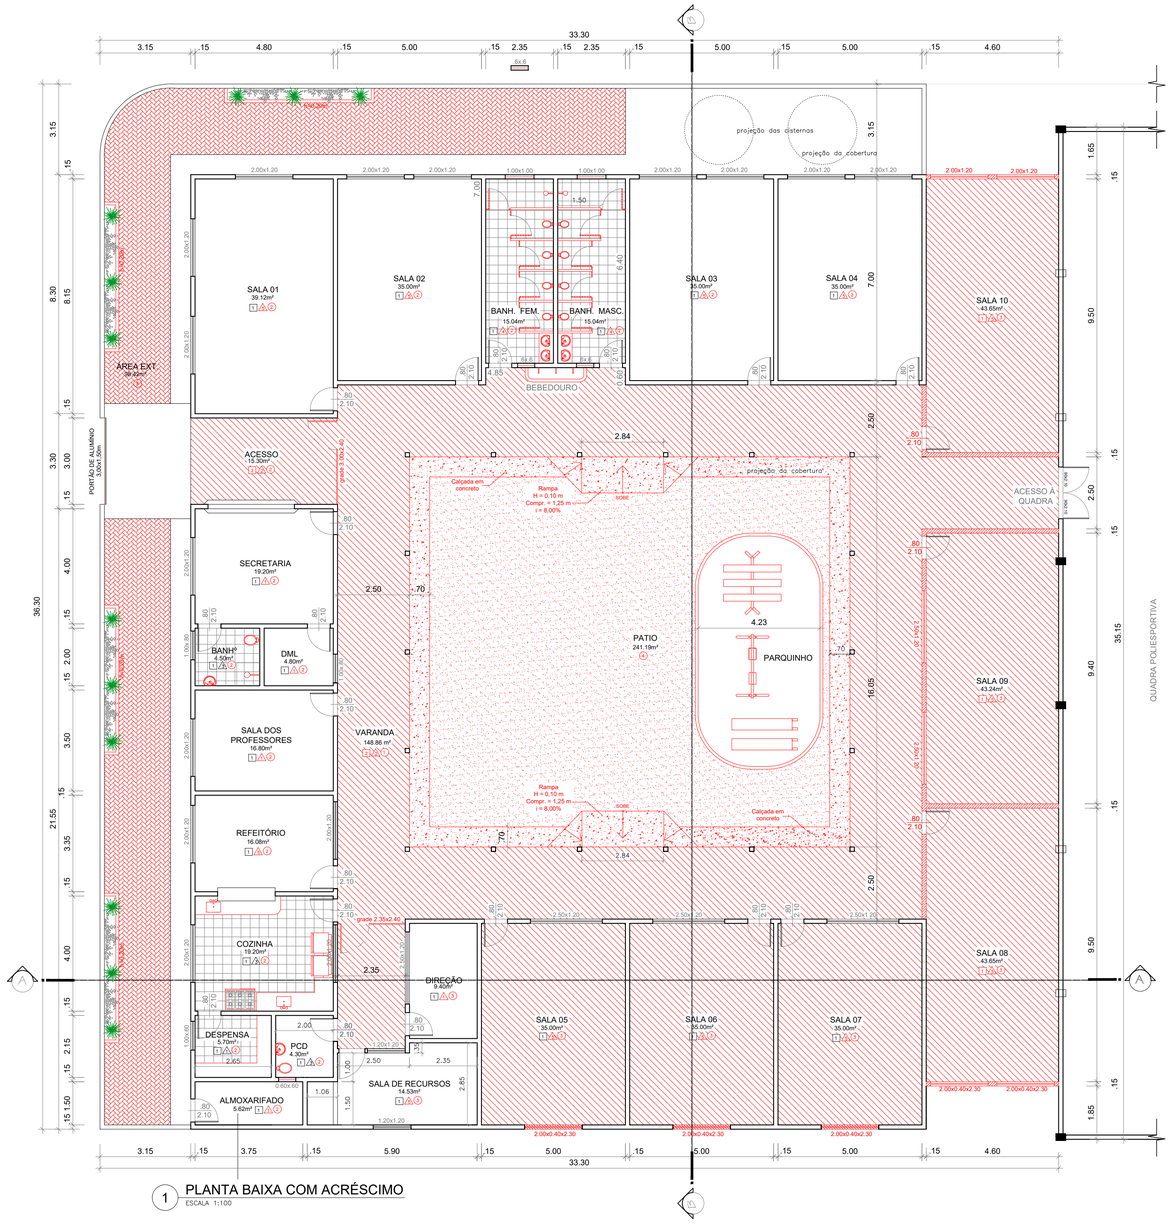

1 PLANTA BAIXA COM ACRÉSCIMO
ESCALA 1:100

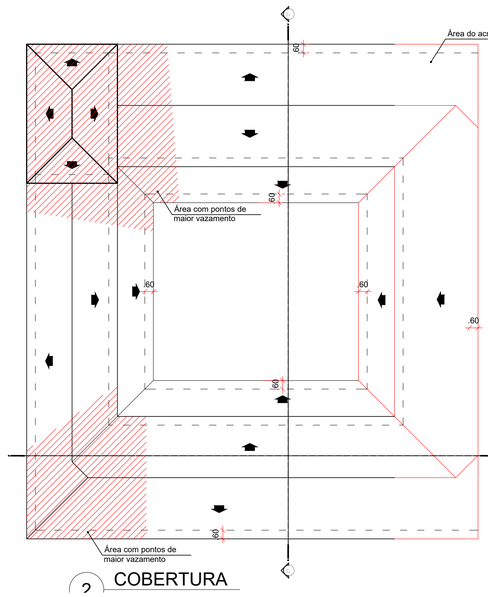

2 COBERTURA

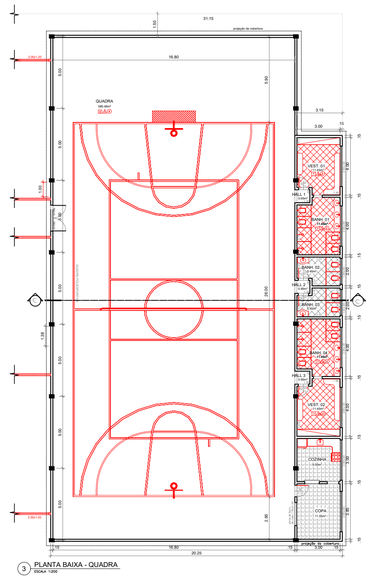
QUADRA
30.60 x 15.60
PISO 1
PISO 2
PISO 3
PISO 4
PISO 5
PISO 6
PISO 7
HALL 1
HALL 2
H