

ESC 1:25


Technical drawing of a rectangular plate with the following dimensions and features:

- Overall width: 200
- Overall height: 410
- Plate thickness: 40 (indicated at the bottom)
- Four circular holes are located on the left side, with a vertical spacing of 75 between their centers.
- Four circular holes are located on the right side, with a vertical spacing of 75 between their centers.
- The distance from the bottom edge to the center of the bottom-most hole on both sides is 110.



Verificar ligação

VIGAS W410
Ch 6.3 mm
8 PARABOLTS DE 20 mm
8 FUROS DE 22 mm
SOLDA VIGA/CHAPA E70XX


VIGAS W200
Ch 6.3 mm
4 PARABOLTS DE 16 mm
4 FUROS DE 20 mm
SOLDA VIGA/CHAPA E70XX

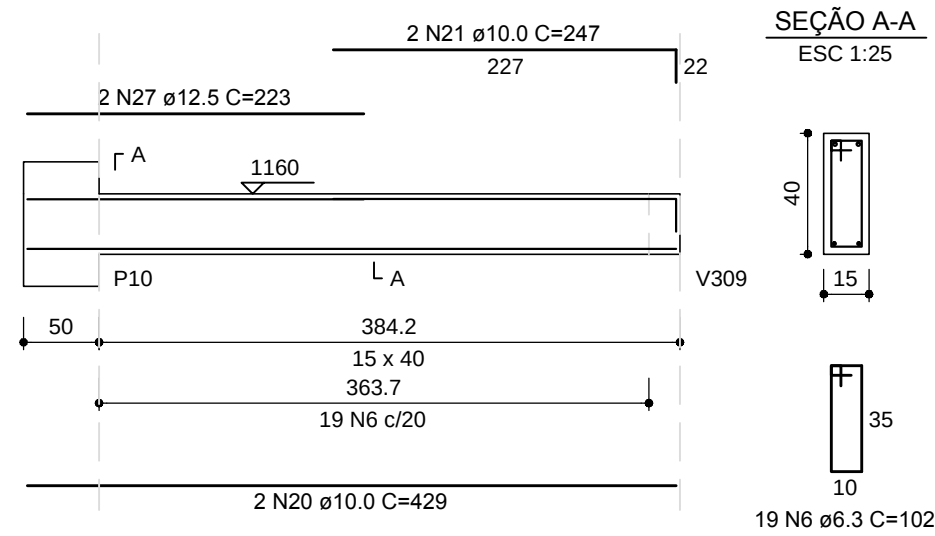

ESC 1:25

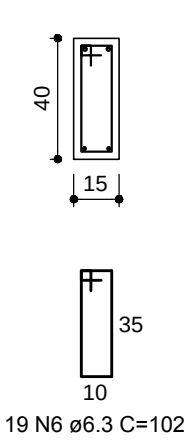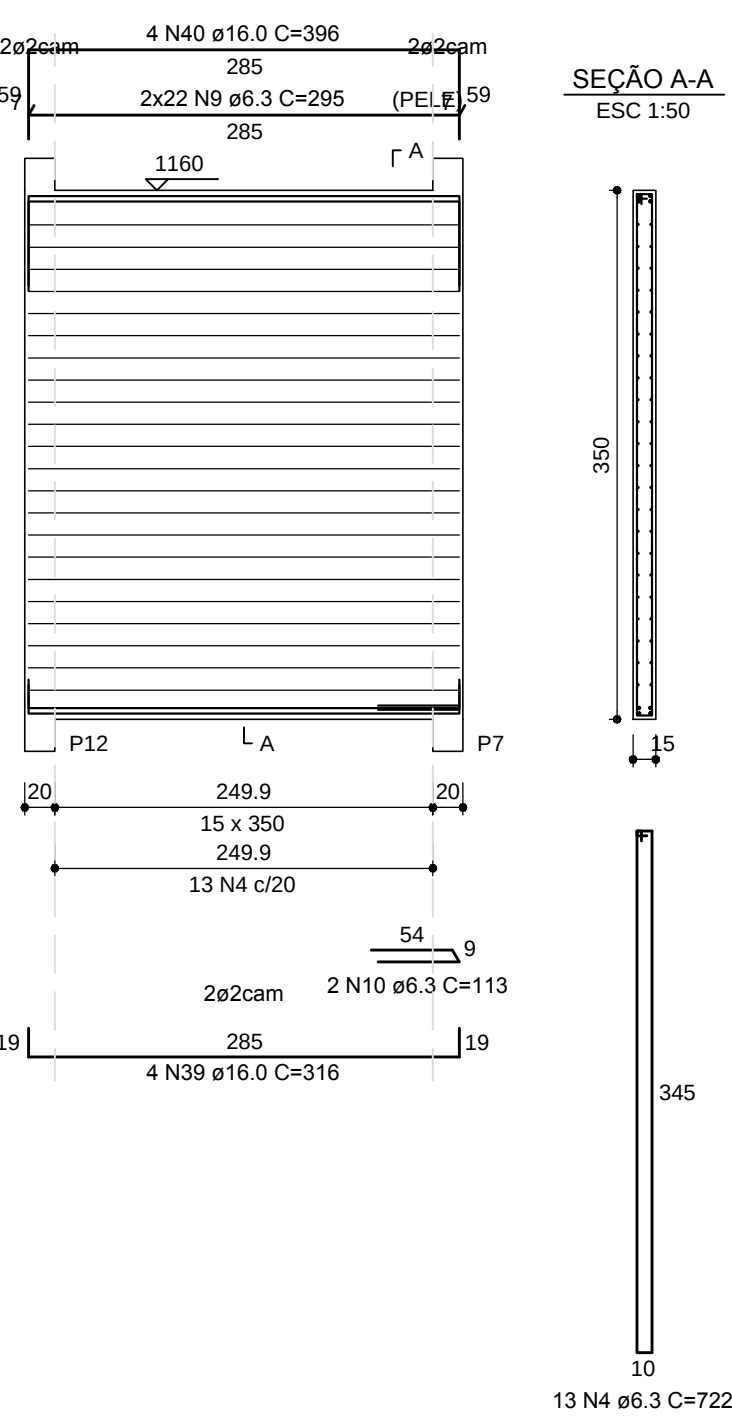

ESC 1:5

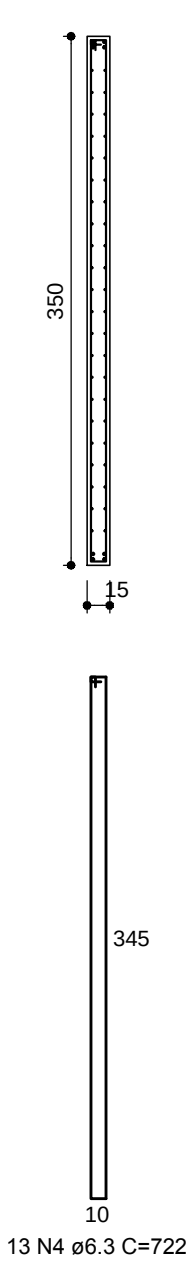




V301 V304 V307	V302 V305 V308	V303 V306 V309				
CA50	N	DIAM (mm)	QUANT	C UNIT (mm)	C TOTAL (mm)	
	1	6.3	32	302	9664	
	2	6.3	16	715	11440	
	3	6.3	2	230	460	
	4	6.3	140	722	10180	
	5	6.3	44	445	19580	
	6	6.3	42	102	3264	
	7	6.3	44	1200	52800	
	8	6.3	40	703	28120	
	9	6.3	88	295	25860	
	10	6.3	6	113	678	
	11	6.3	4	233	12892	
	12	6.3	20	120	2240	
	13	6.3	1	84	84	
	14	8.0	6	138	828	
	15	10.0	1	425	425	
	16	10.0	3	715	2145	
	17	10.0	2	263	526	
	18	10.0	2	318	636	
	19	10.0	4	218	872	
	20	10.0	2	429	858	
	21	10.0	2	247	494	
	22	10.0	2	293	586	
	23	10.0	1	133	133	
	24	10.0	2	325	650	
	25	10.0	2	437	870	
	26	10.0	2	452	904	
	27	12.5	2	223	446	
	28	16.0	4	460	1840	
	29	16.0	4	516	2064	
	30	16.0	3	1200	3600	
	31	16.0	1	660	660	
	32	16.0	1	702	702	
	33	16.0	1	1072	1072	
	34	16.0	2	901	1802	
	35	16.0	2	1196	2392	
	36	16.0	2	795	1590	
	37	16.0	2	1807	3614	
	38	16.0	2	923	1846	
	39	16.0	8	216	1728	
	40	16.0	8	396	3168	
	41	16.0	4	364	1456	
	42	16.0	8	690	2720	

AÇO	DIAM (mm)	C.TOTAL (m)	PESO + 10% (kg)
CA50	6.3	2710.7	729.7
	8.0	8.3	3.6
	10.0	91	61.7
	12.5	4.5	4.7
	16.0	294.4	511.2
PESO TOTAL (kg)			
CA50	1310.9		



Volume de concreto (C-25) = 18.97 m³

Área de forma = 259.60 m²

ESC 1:50

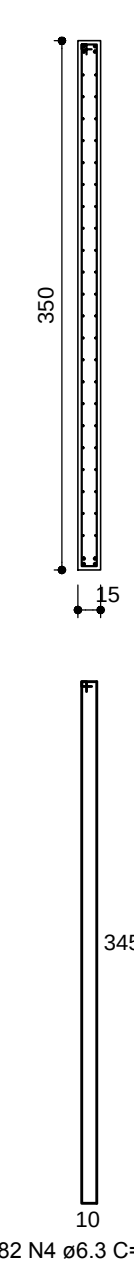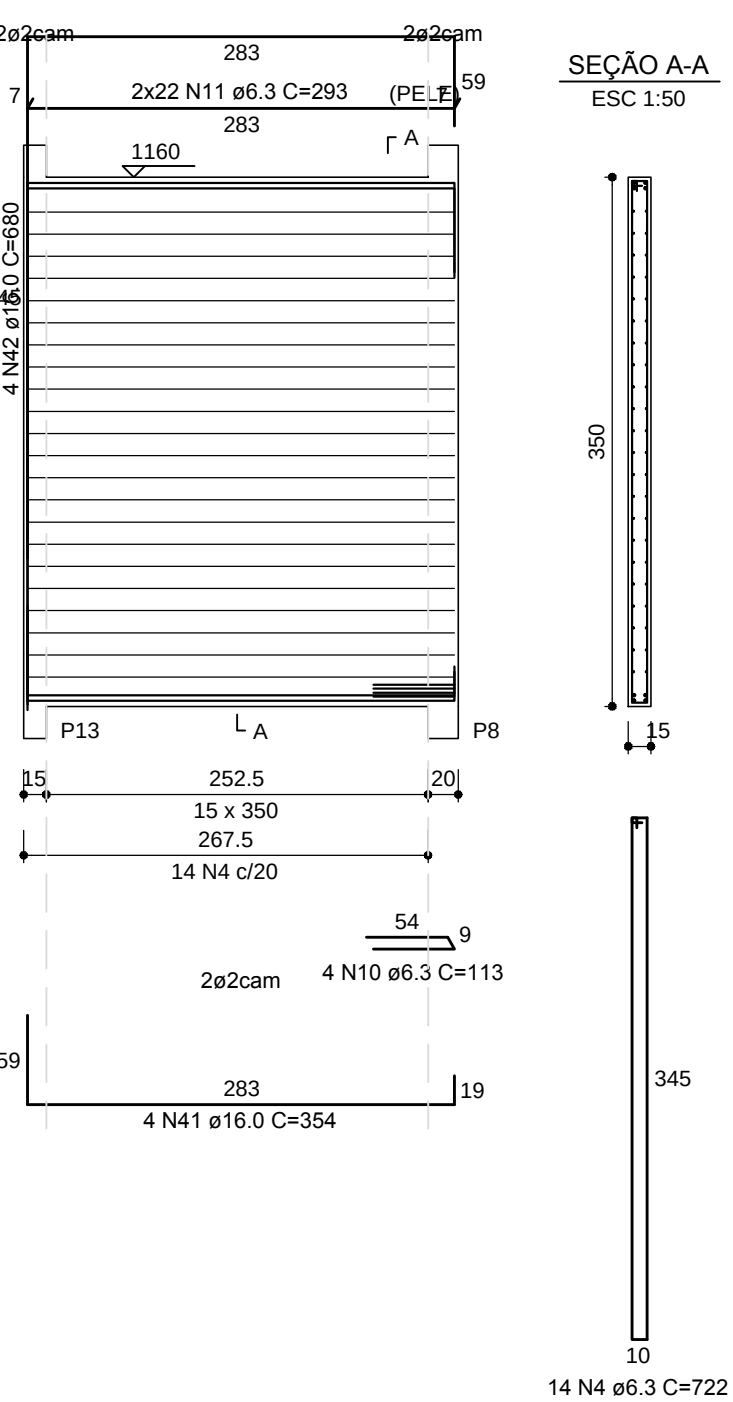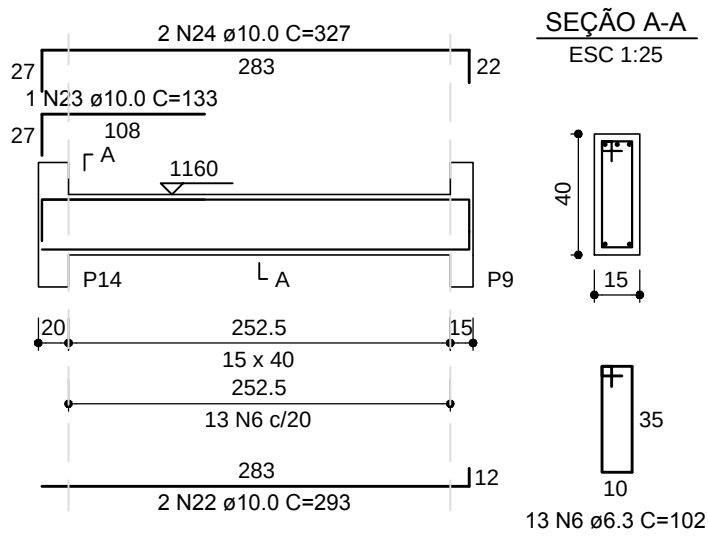


ESC 1:25

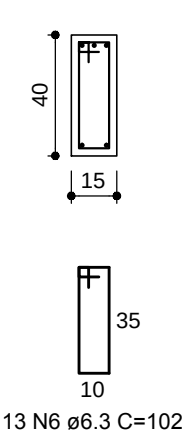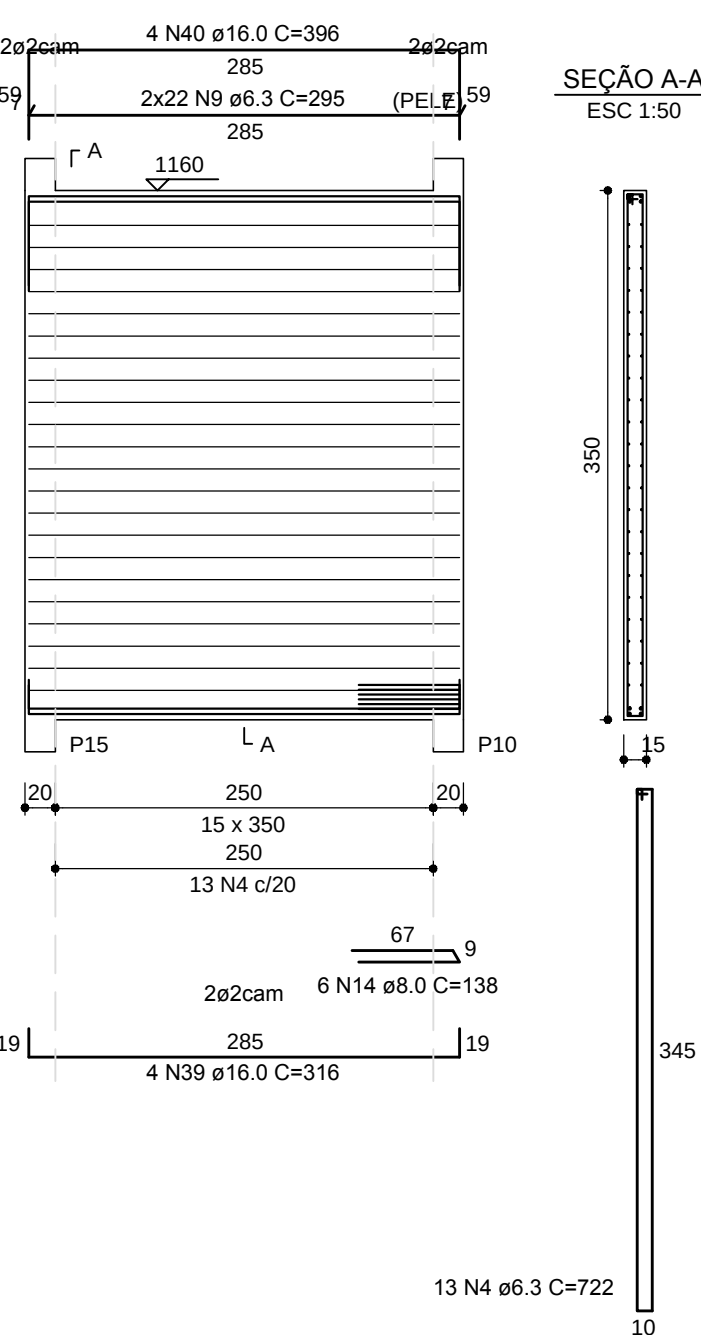

ESCRITÓRIO RESPONSÁVEL



BC Consultores
Engenharia Civil
<http://bcconsultores.com.br>

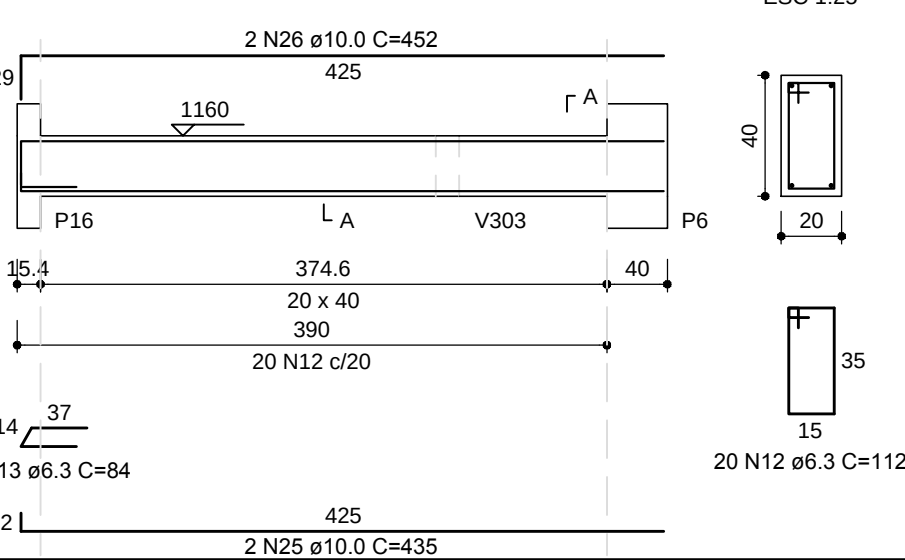

ESC 1:25

