



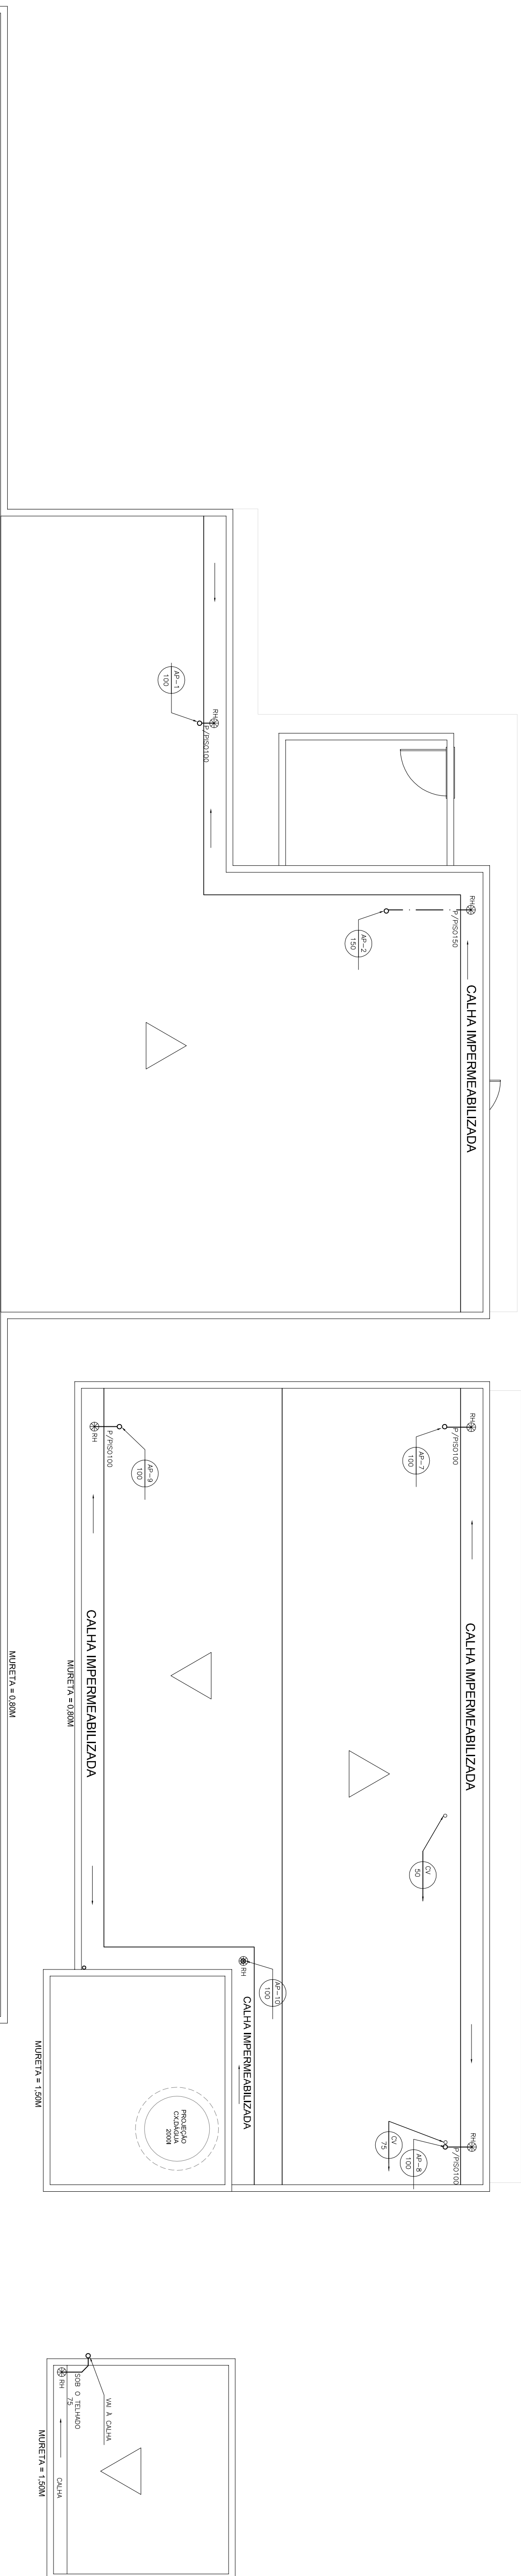

1 PLANTA DE COBERTURA
ESCALA 1:75

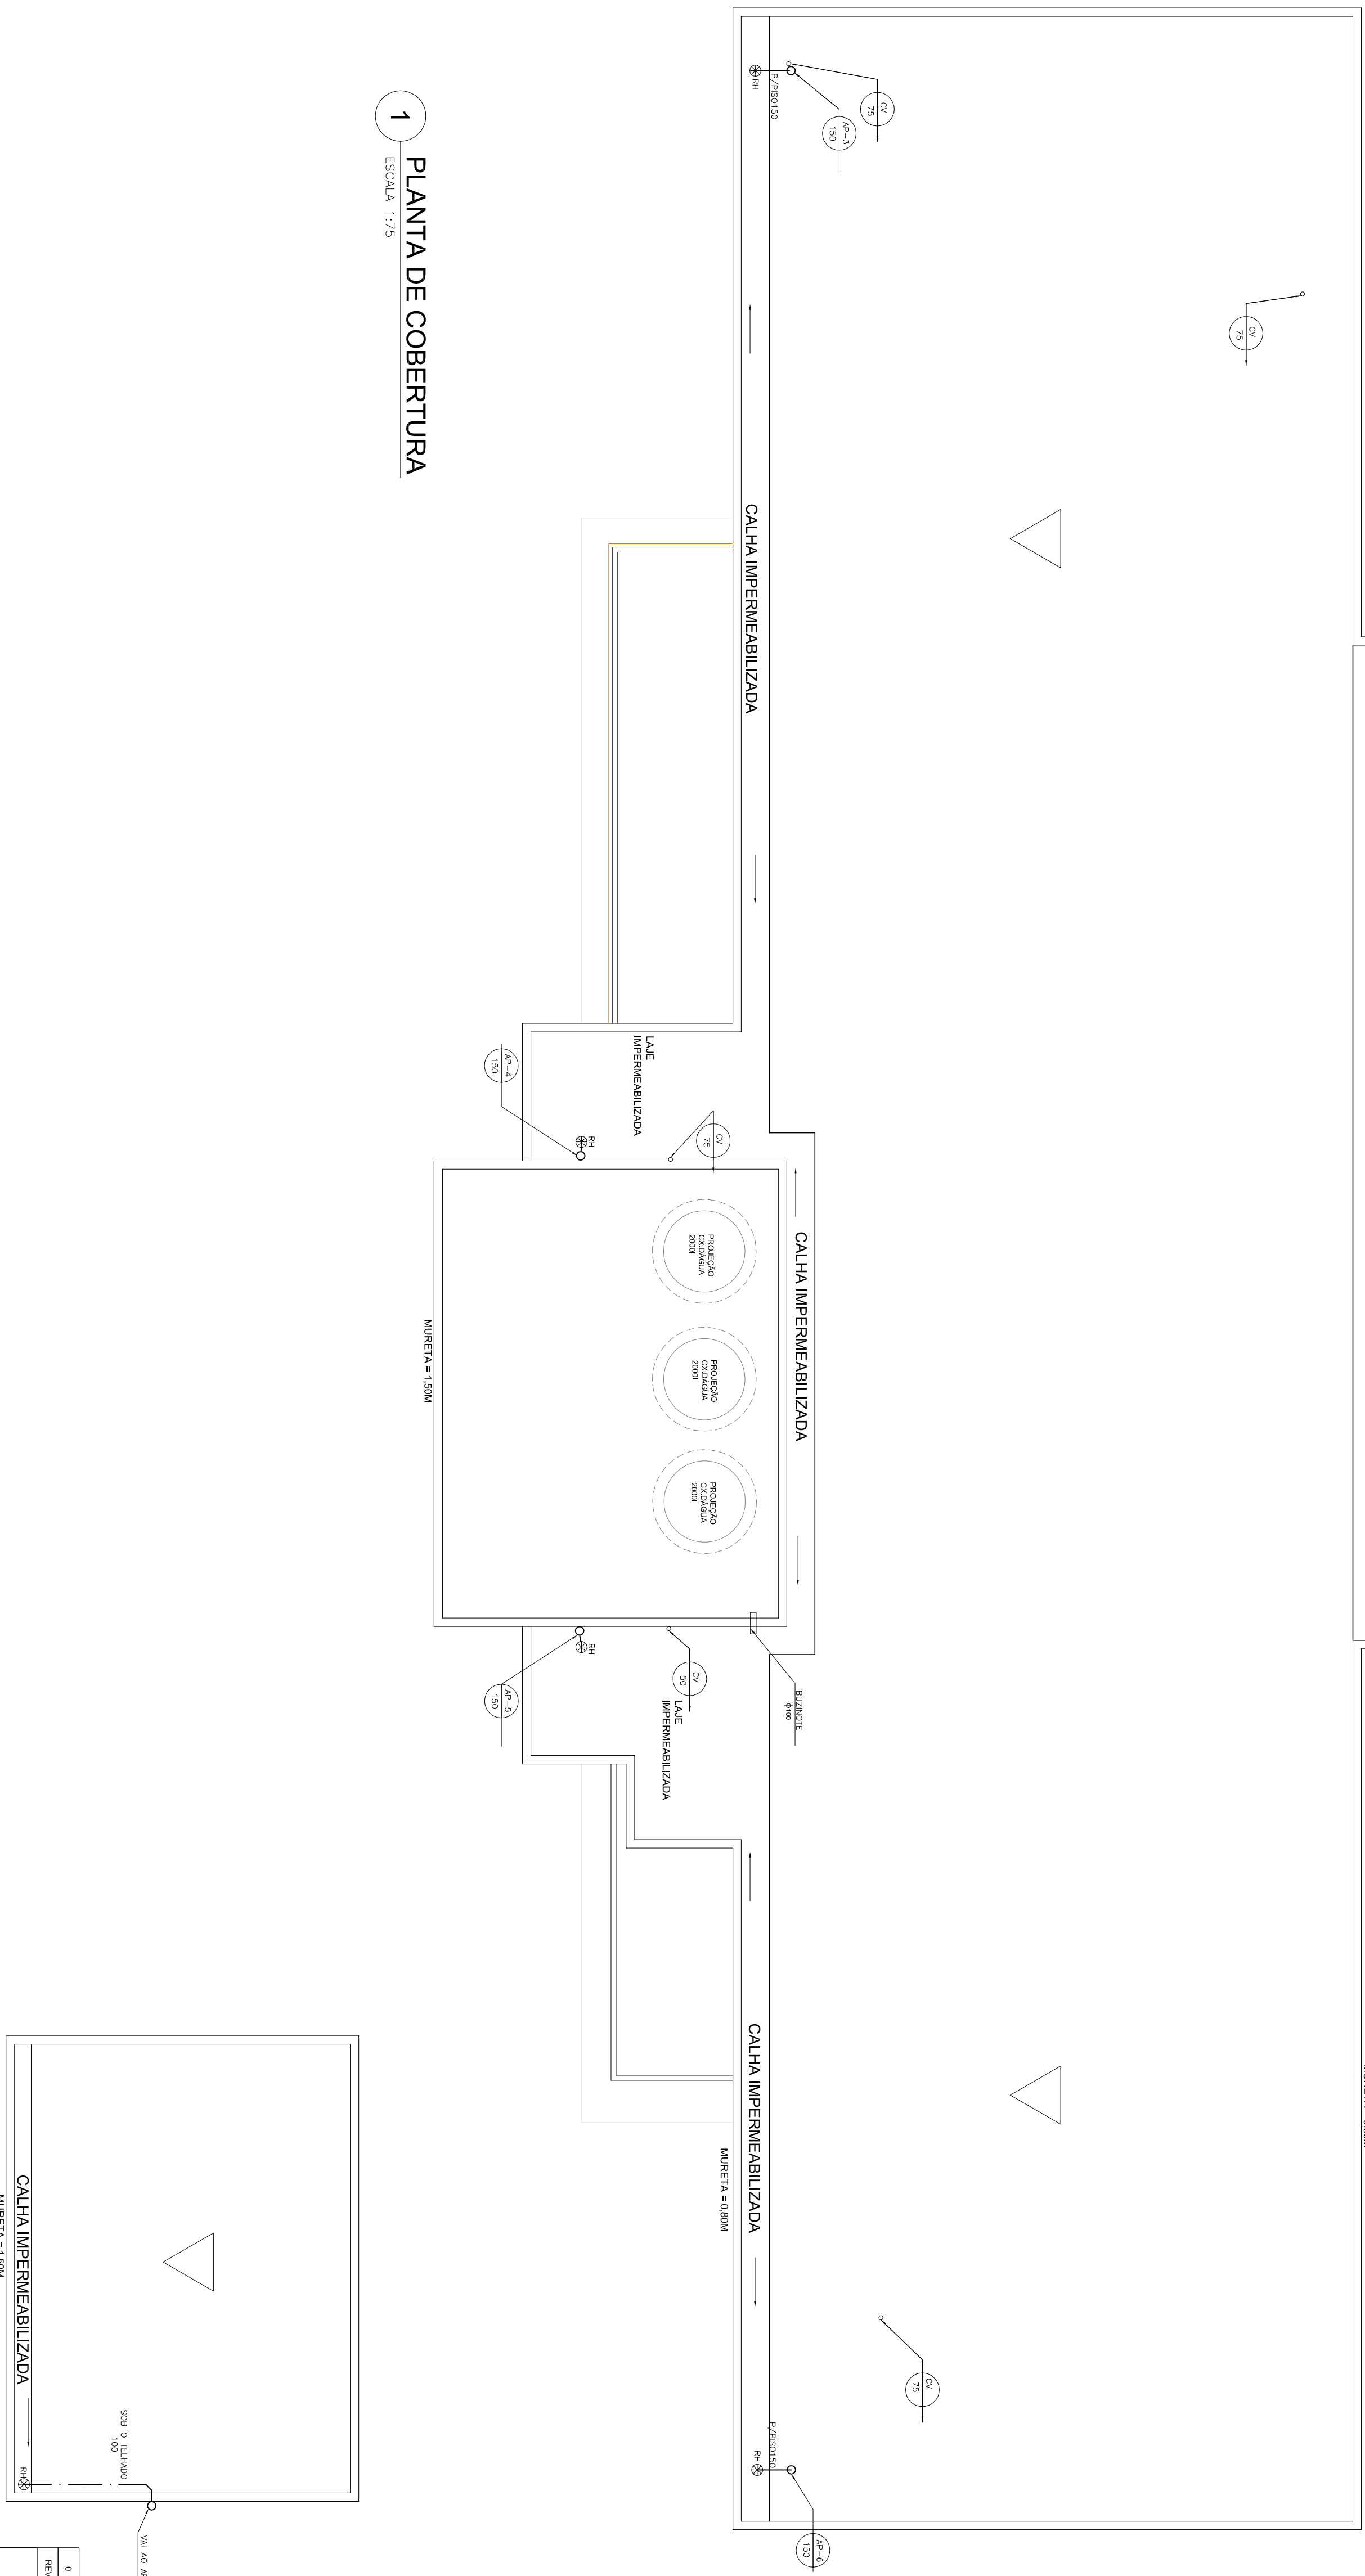

REV.	DESCRIÇÃO	DATA	TMS	SSS	DSVV
0	EMISSÃO FINAL	27/02/2018			



PREFEITURA

SAQUAREMA

TRABALHO E RESPEITO

SECRETARIA DE OBRAS E URBANISMO

TÍTULO

UNIDADE ESPECIALIZADA EM SAÚDE

LOCAL

RUA "C" ATUAL RUA EMBOLUÇO DOS SANTOS, Nº 158

PROJETO

VERDE VALE - SAQUAREMA - RJ

RESPONSÁVEL

CAIOREIA

ESCALA

1:75

DATA

JAN/2018

PRONÓCIO

002

0

27/02/2018

TMS

SSS

DSVV

REV.

DESCRIÇÃO

DATA

EXEC.

VERIF.

APROV.

0

27/02/2018

TMS

SSS

DSVV




















































































































































































































































































































































































































































































































