




BLOCOS E SAPATAS

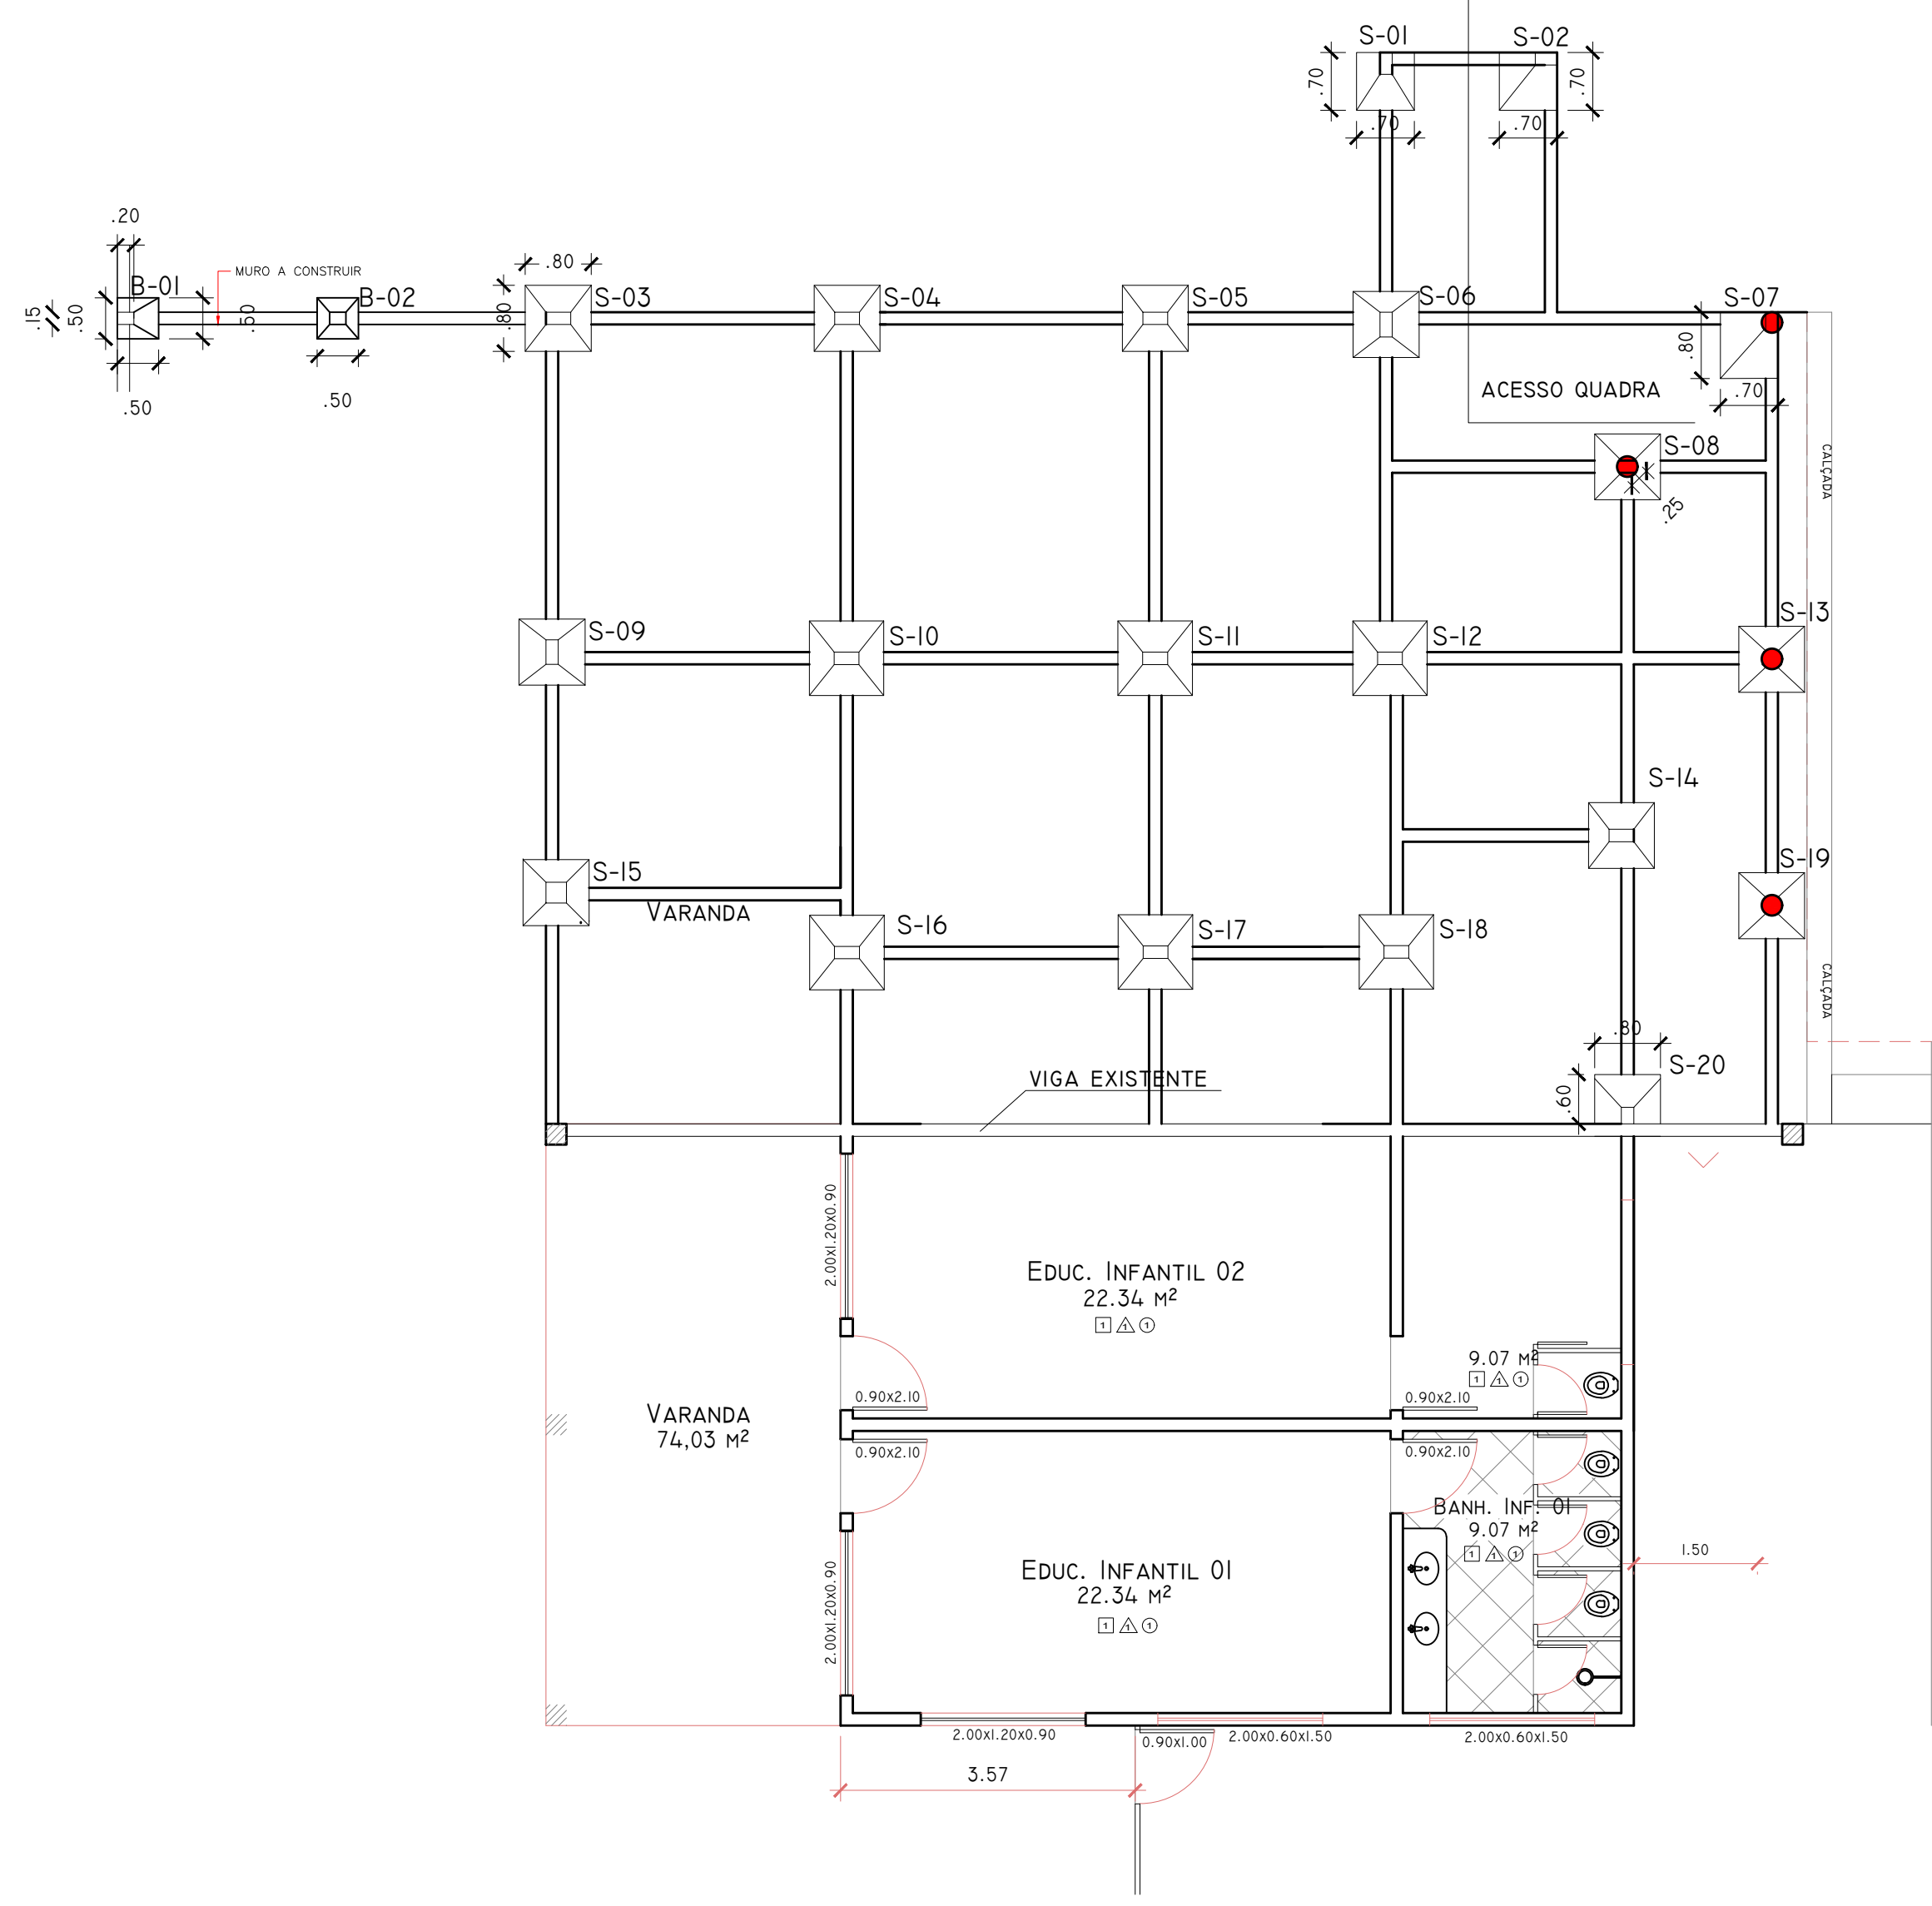


PILARES

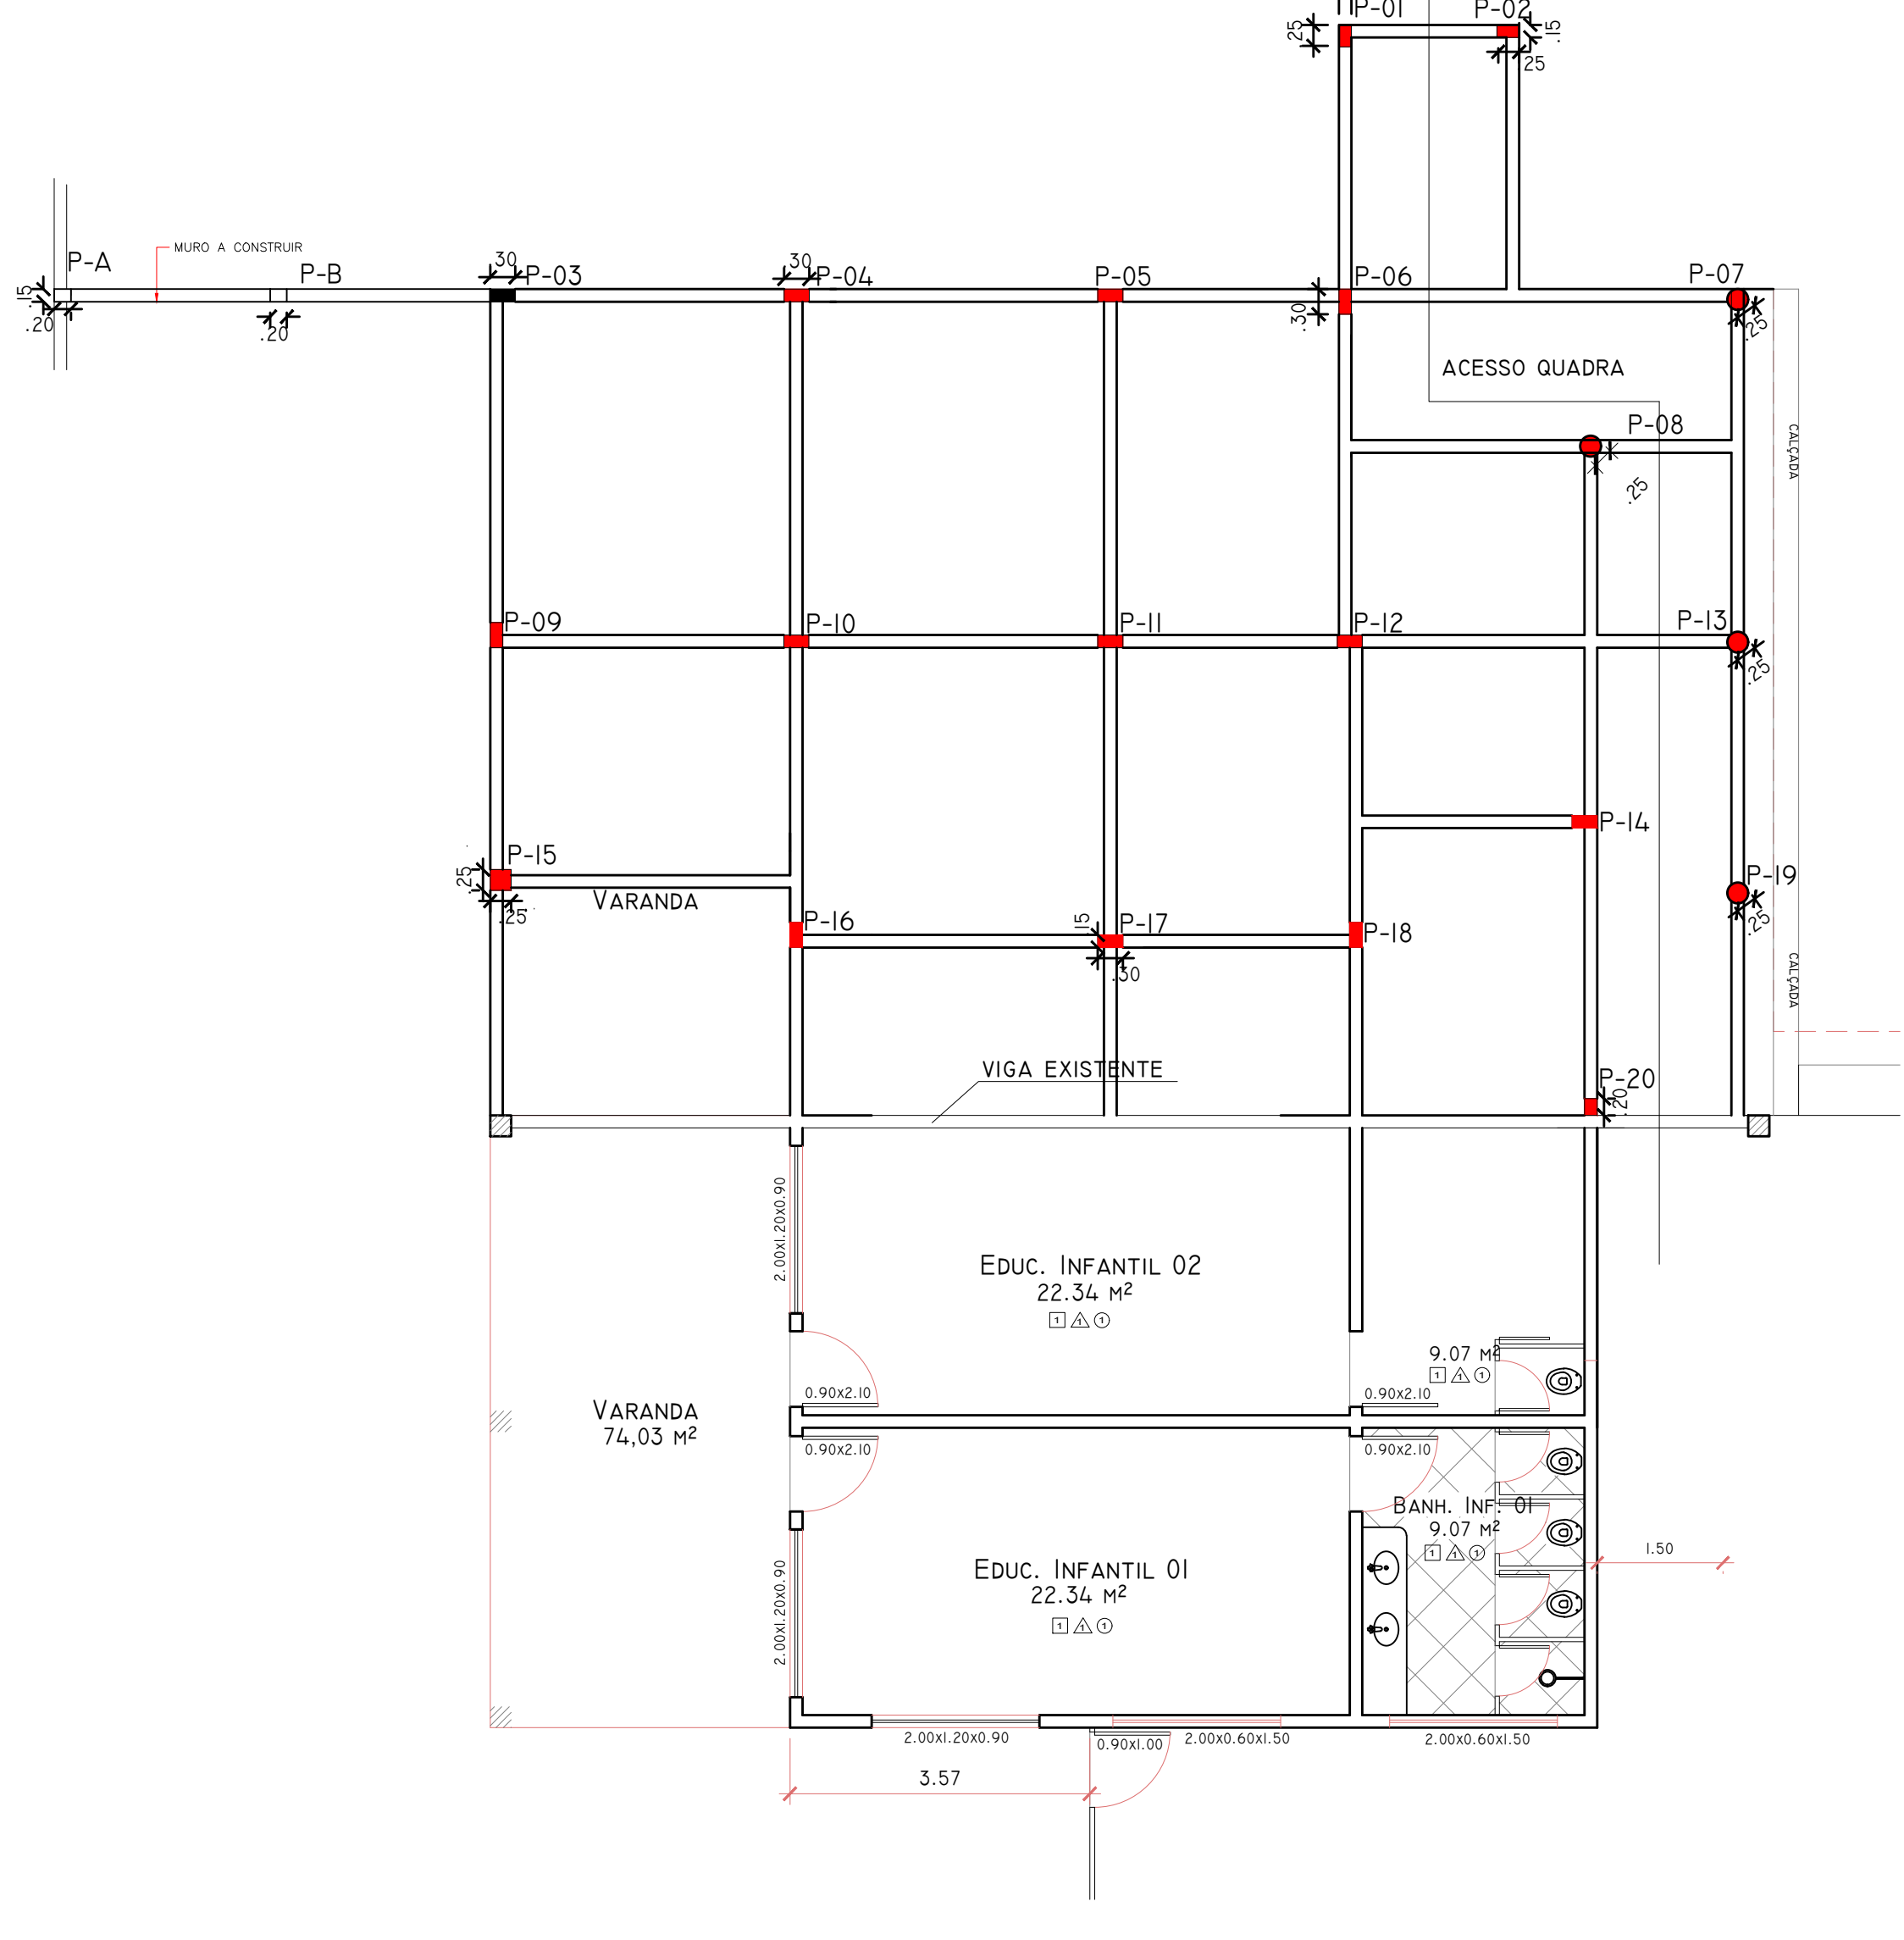

CINTAS HORIZONTAL

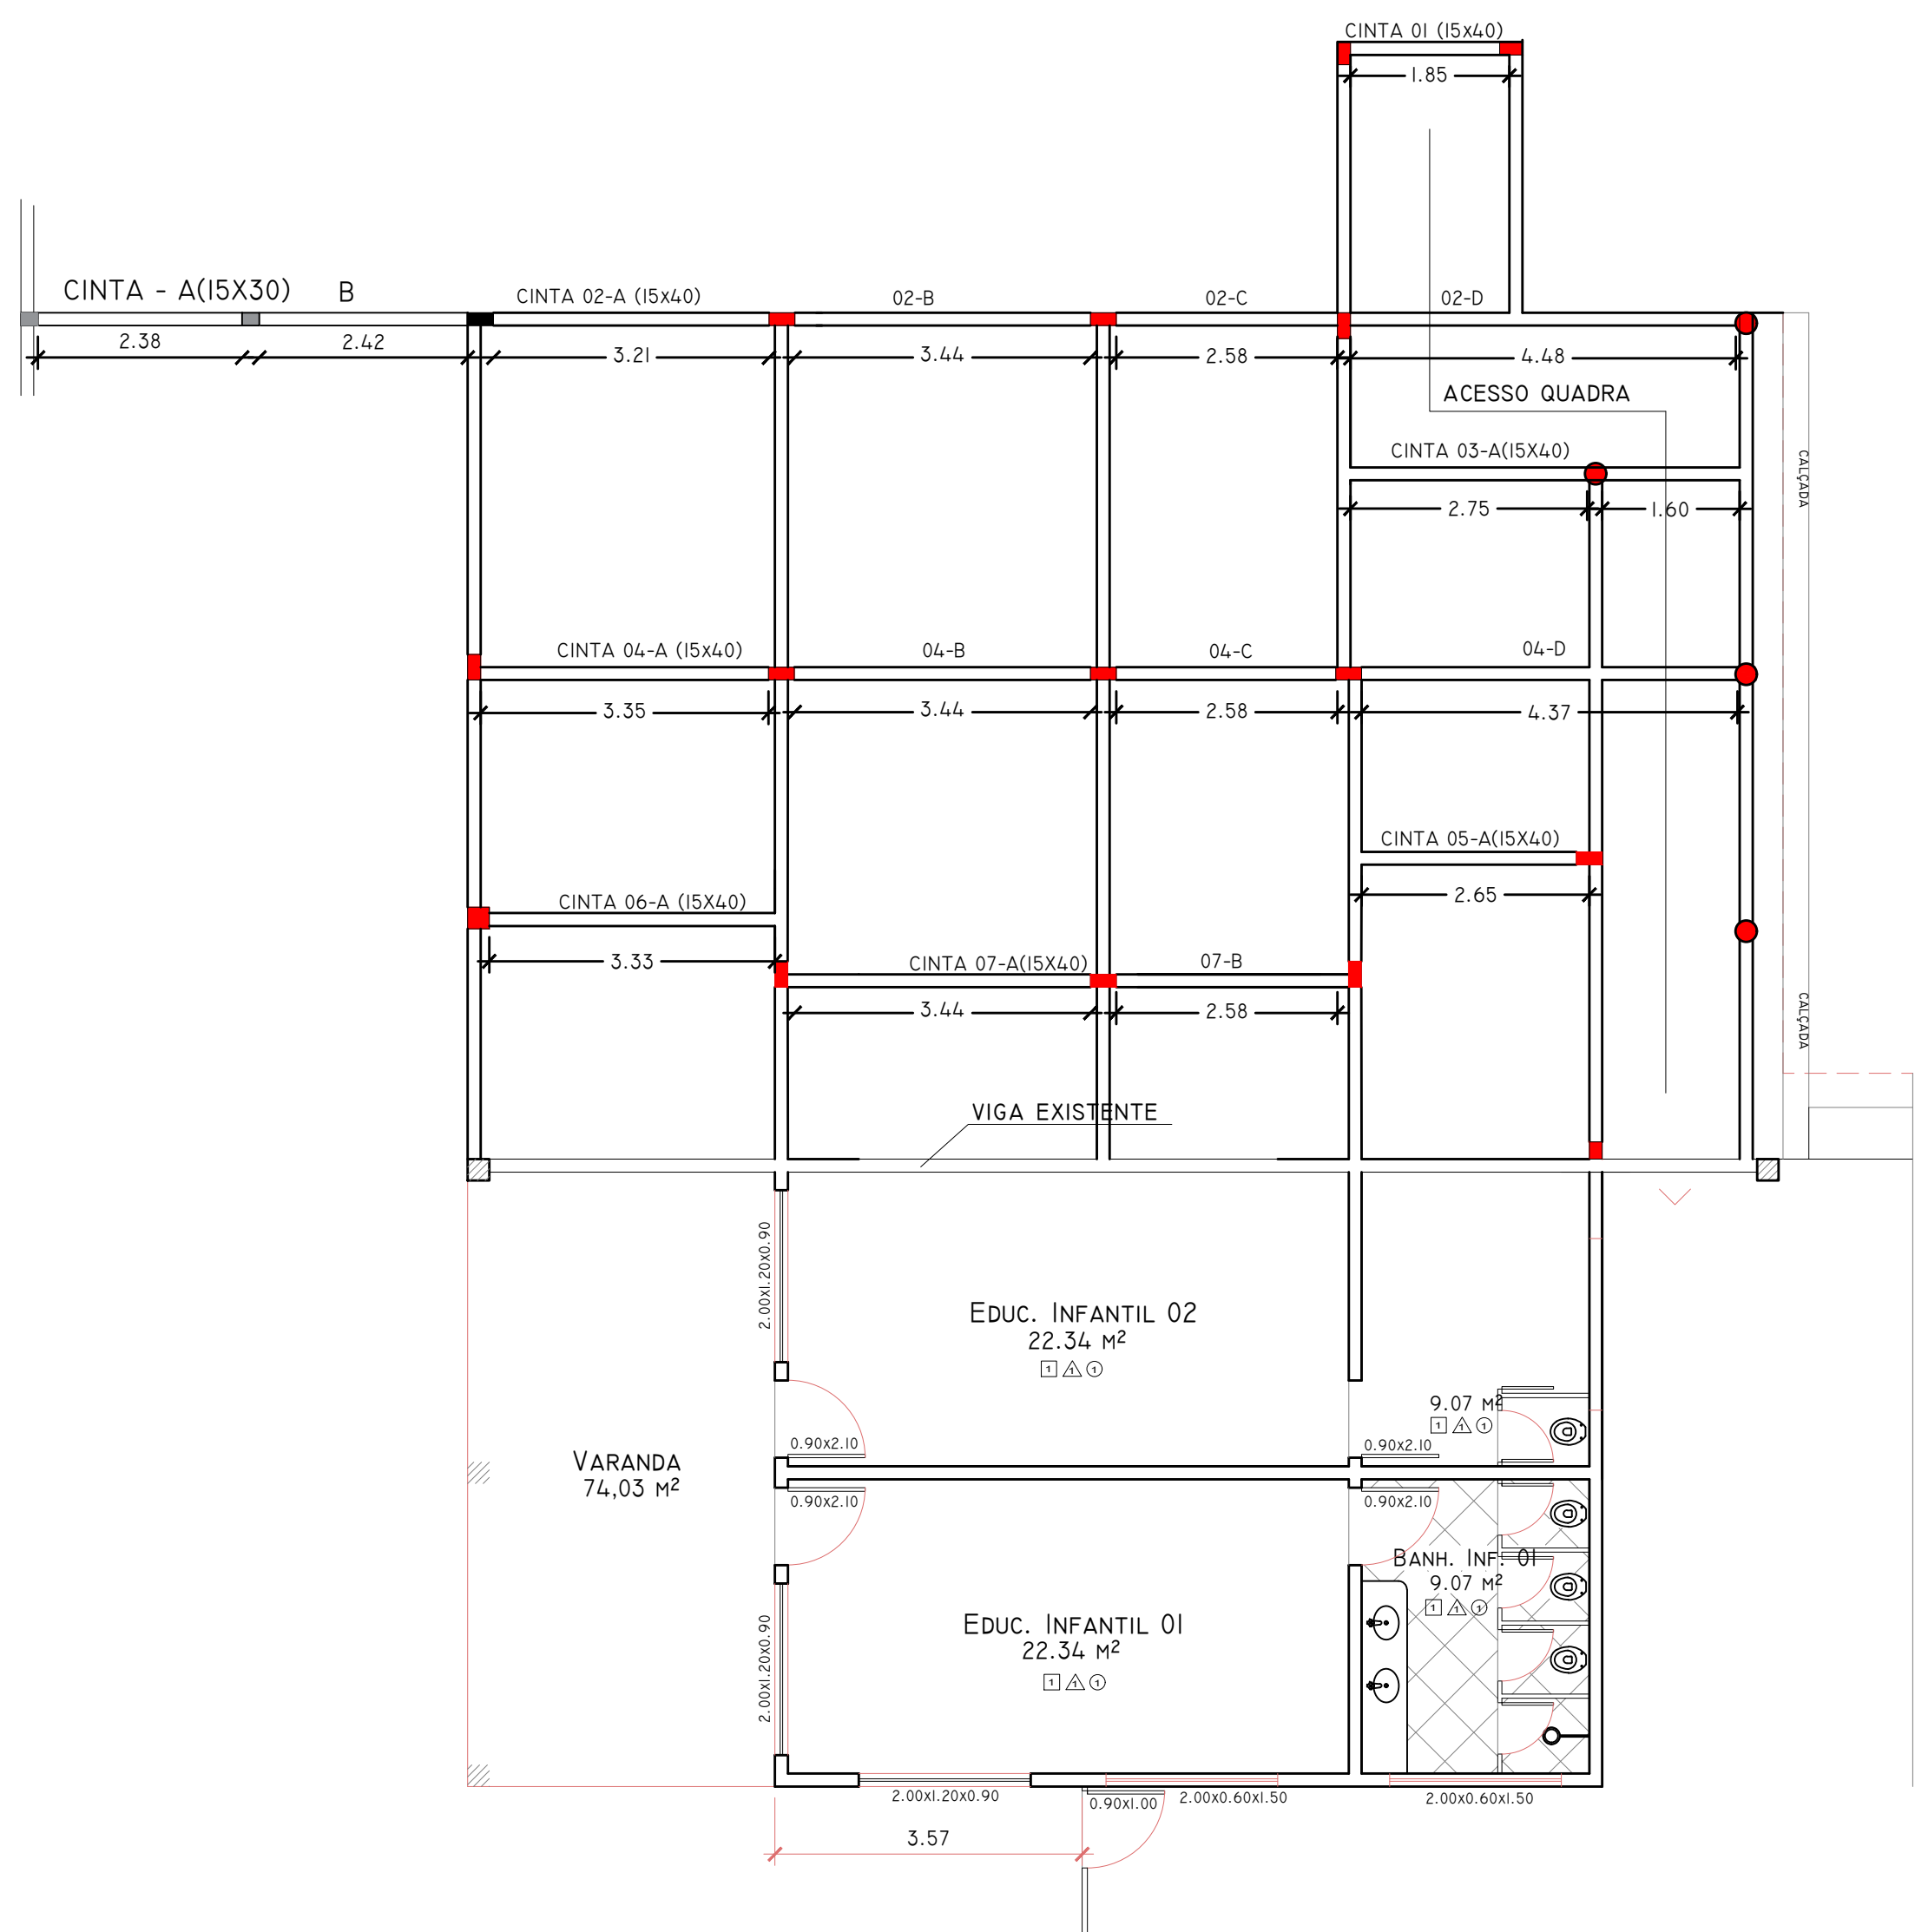

CINTAS VERTICAL

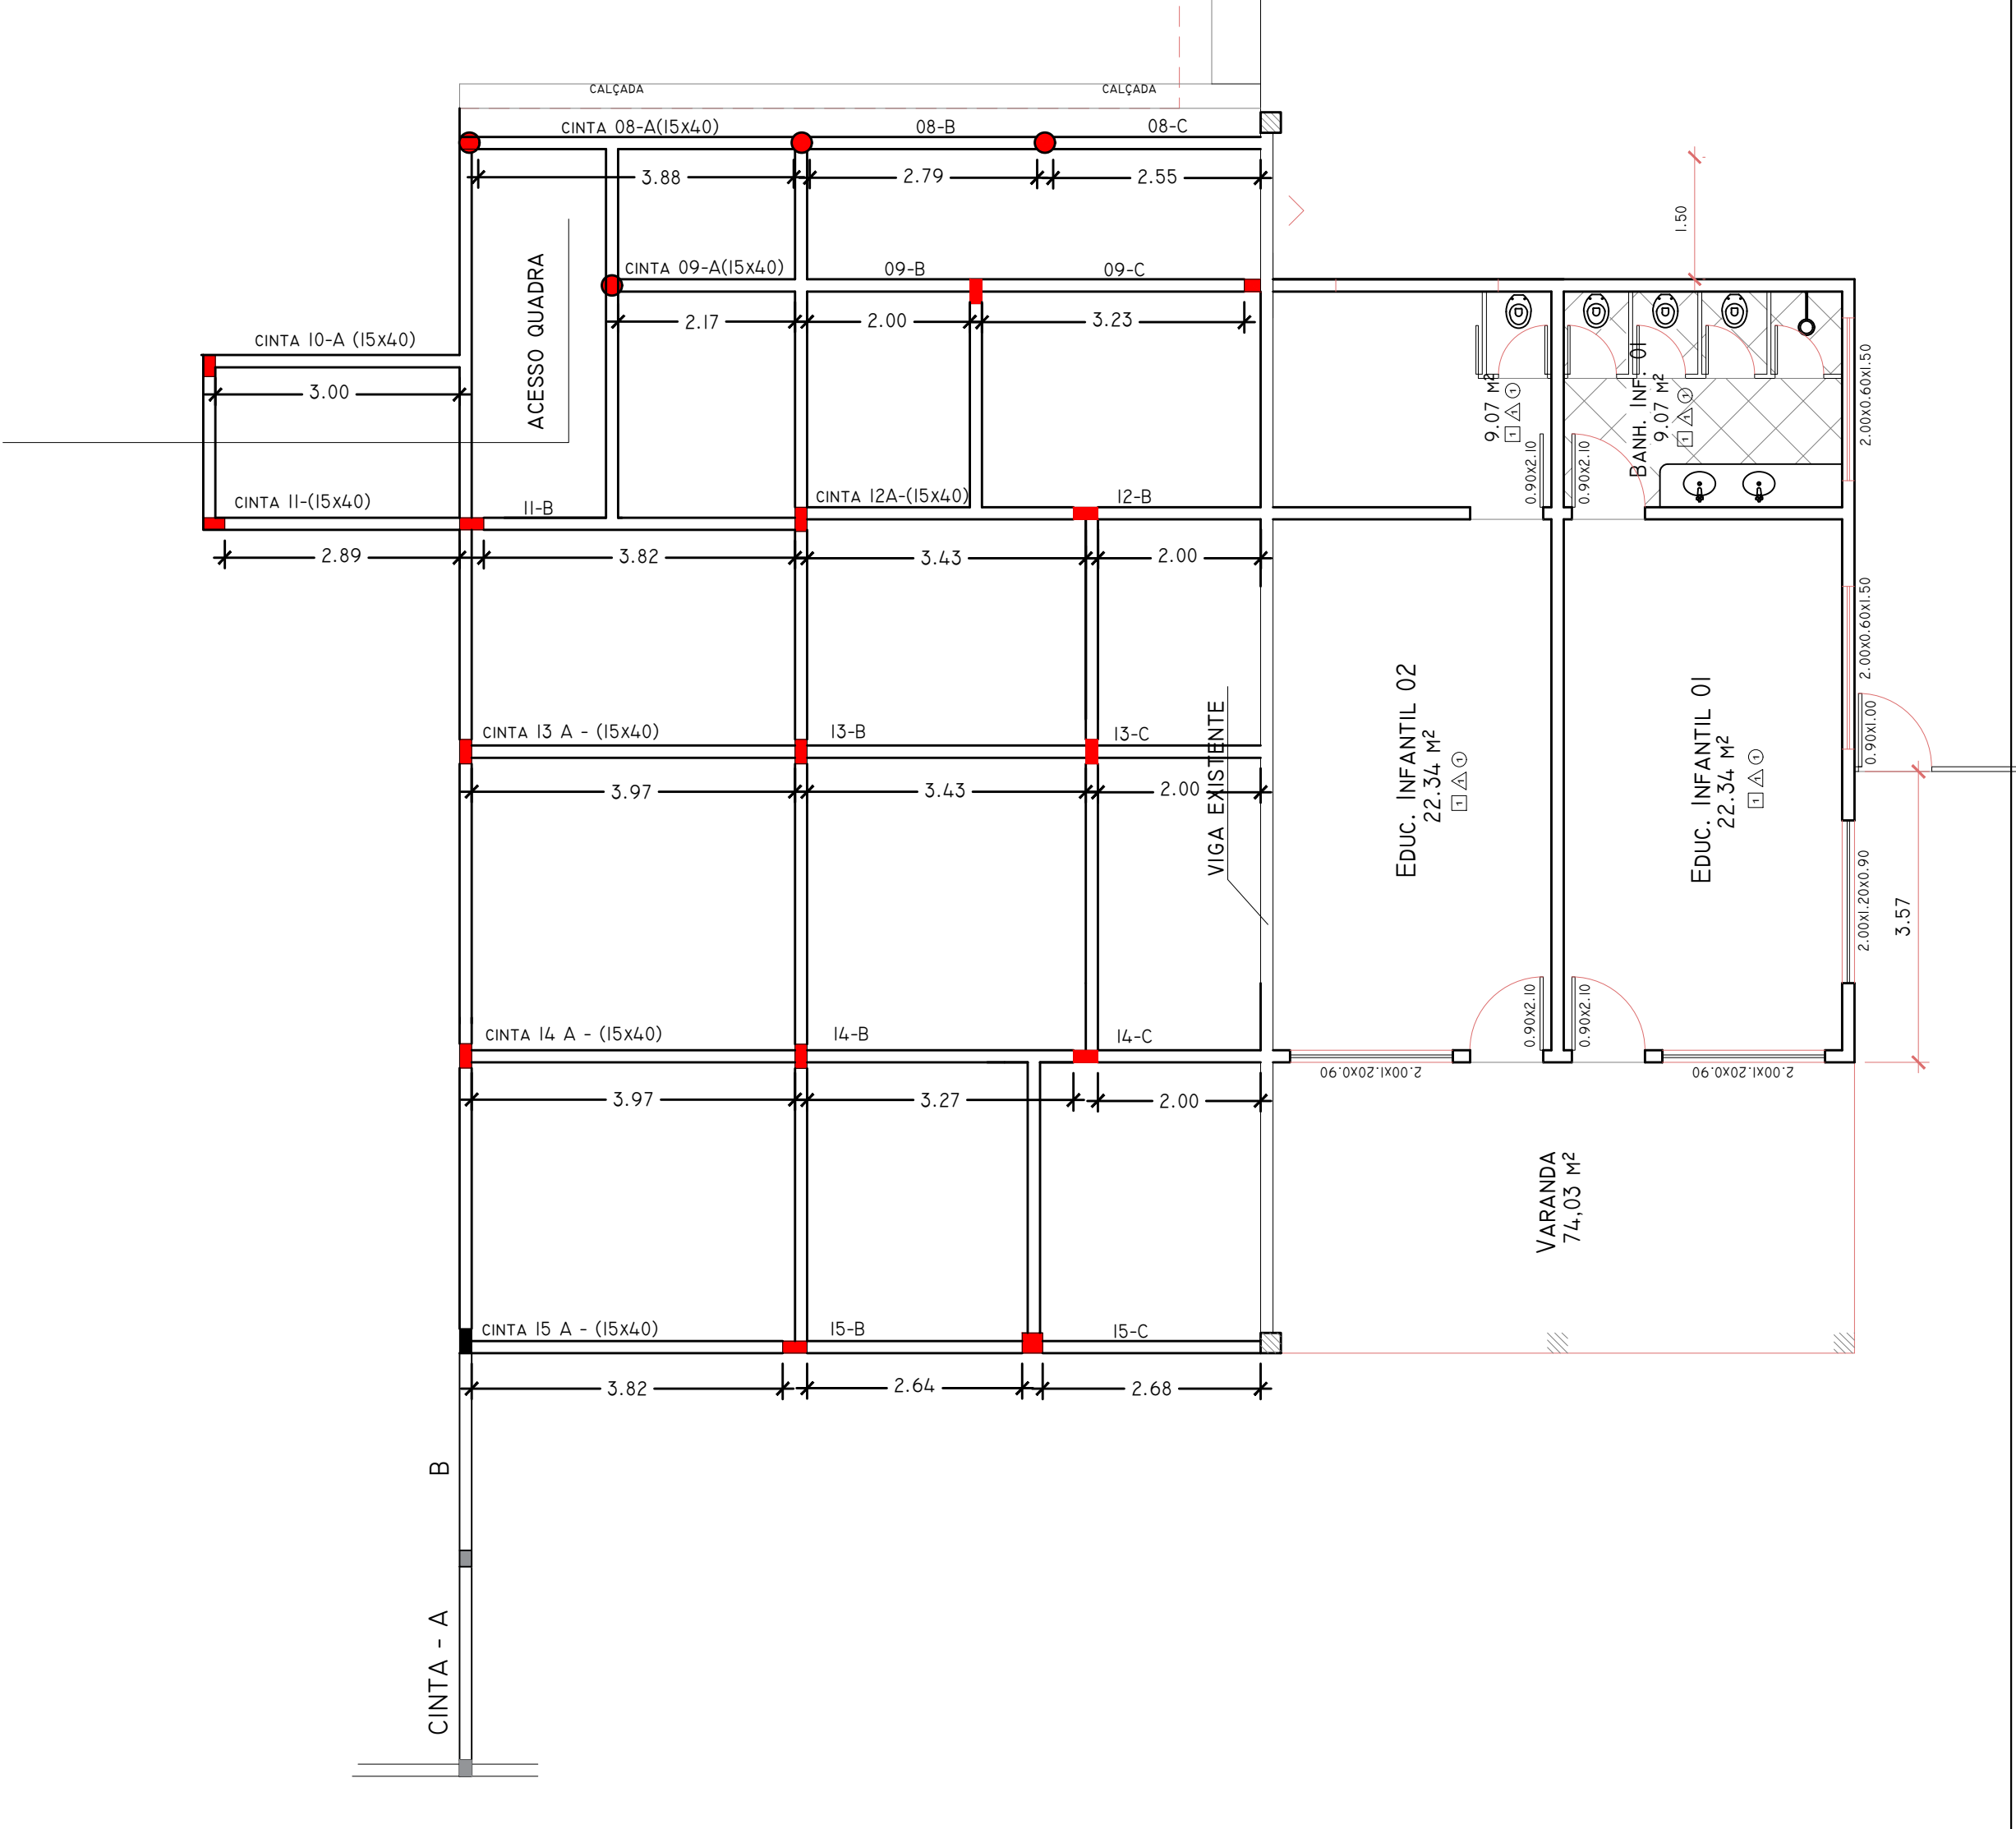

VIGAS HORIZONTAL

