

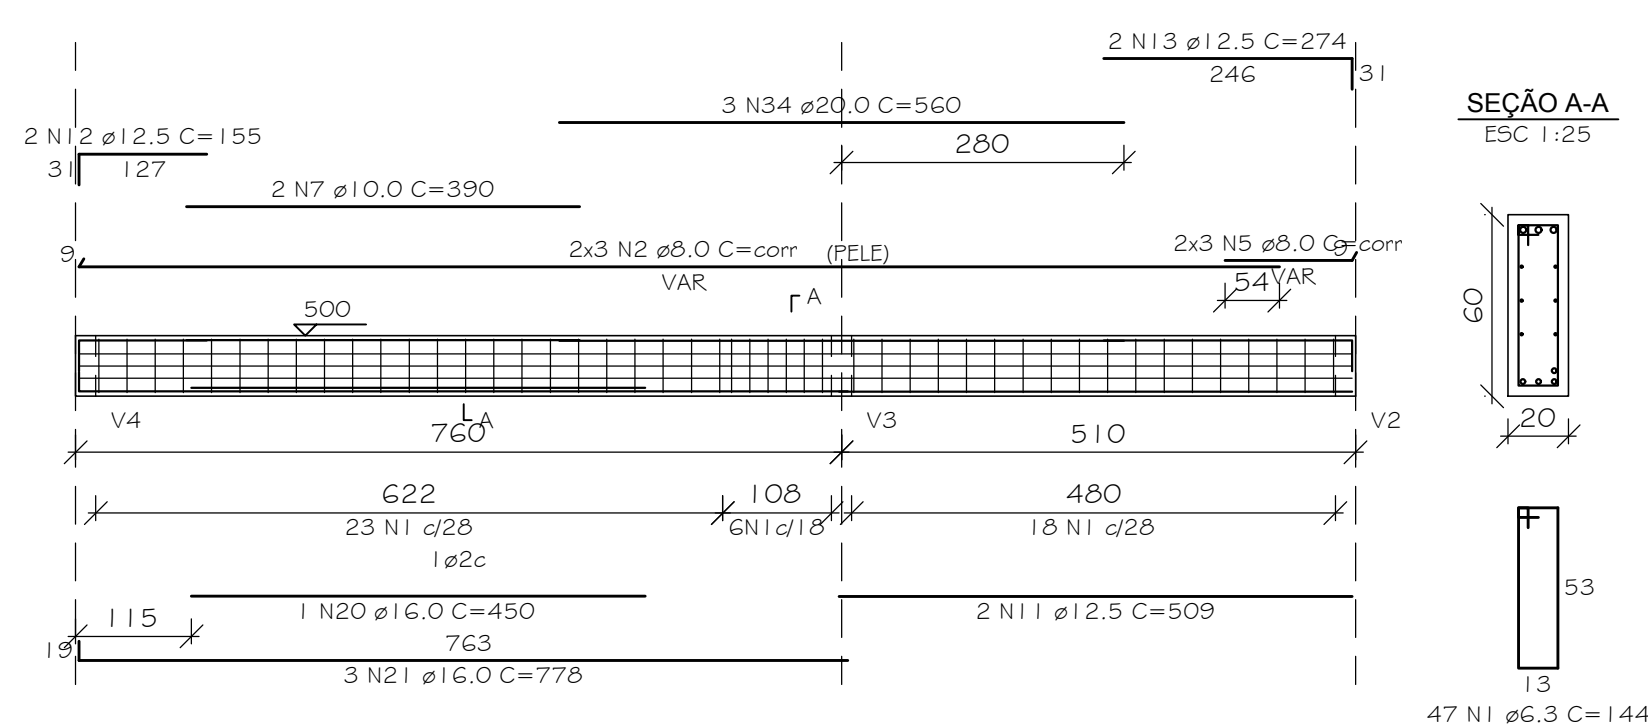
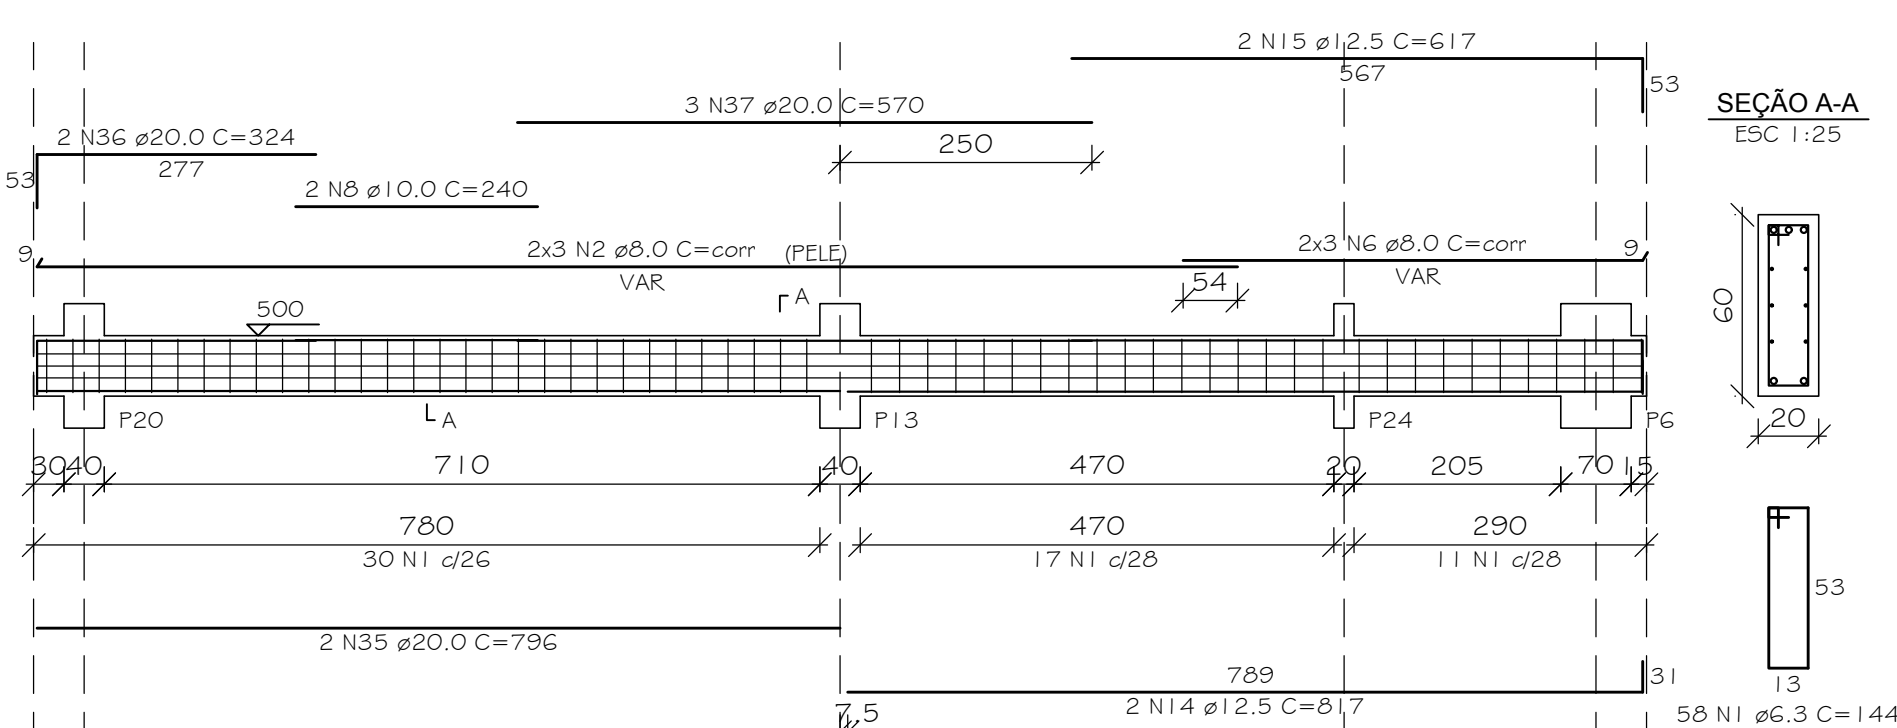
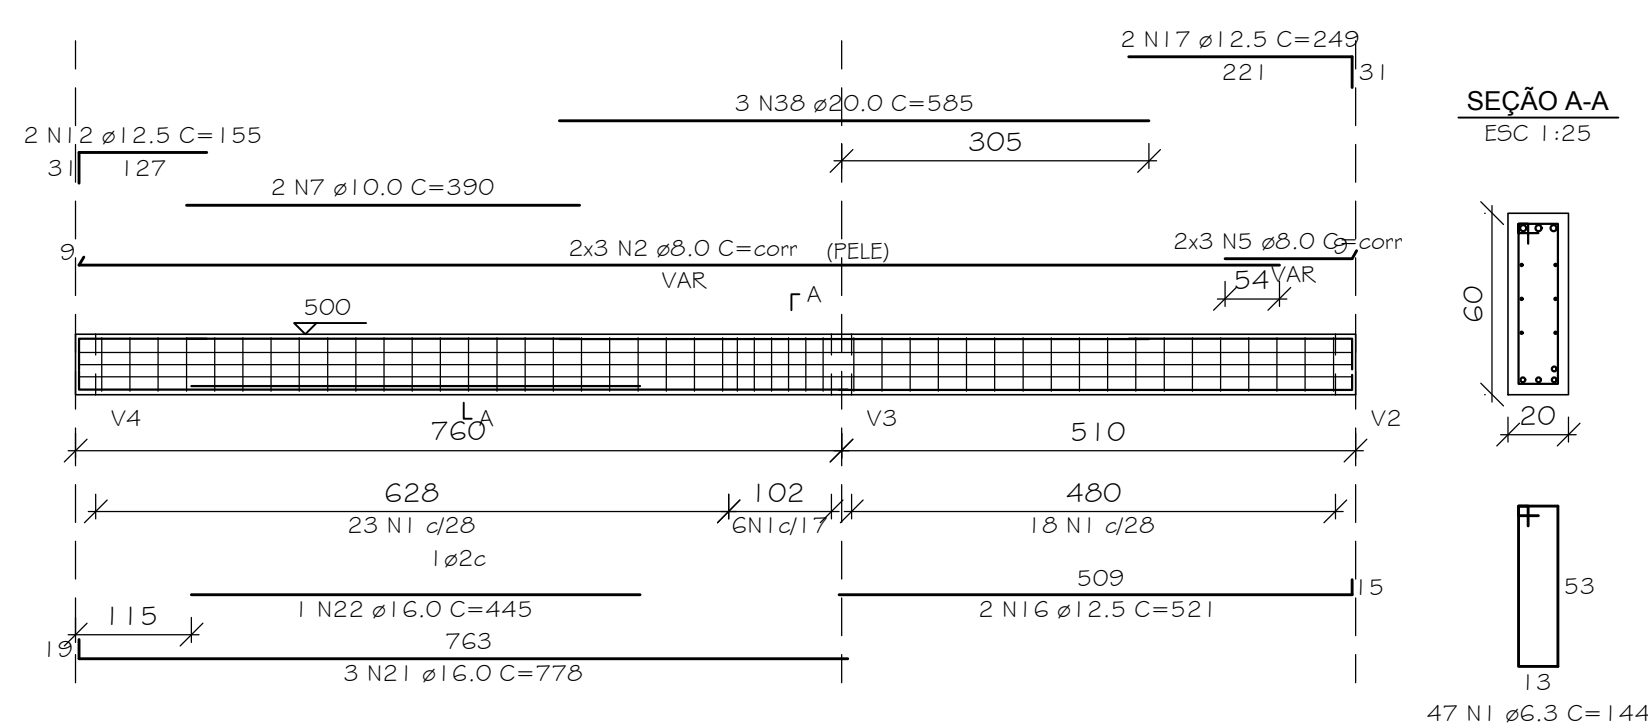
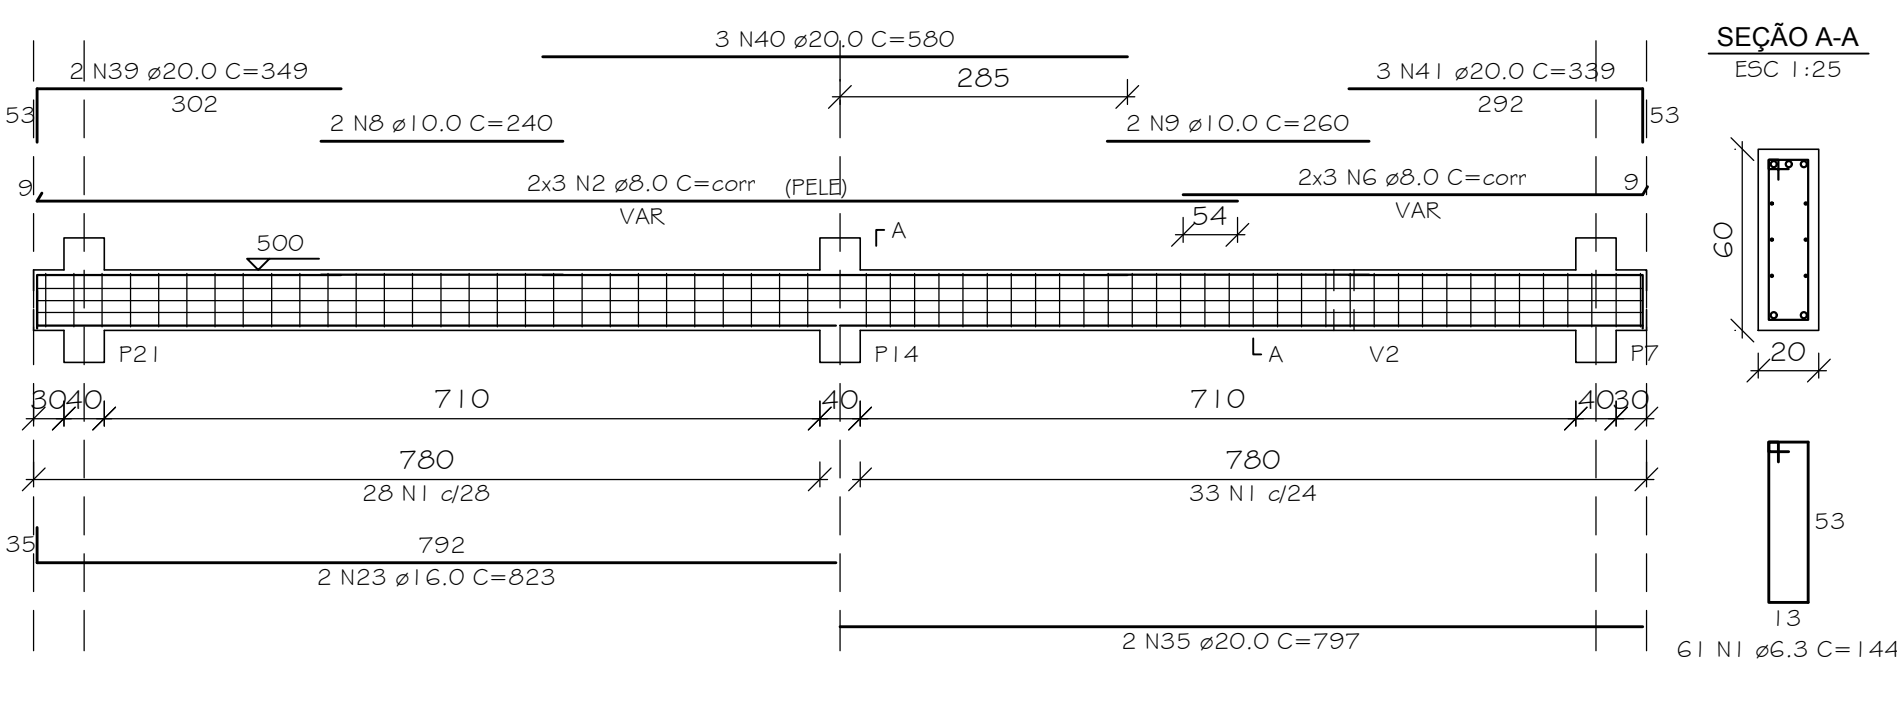


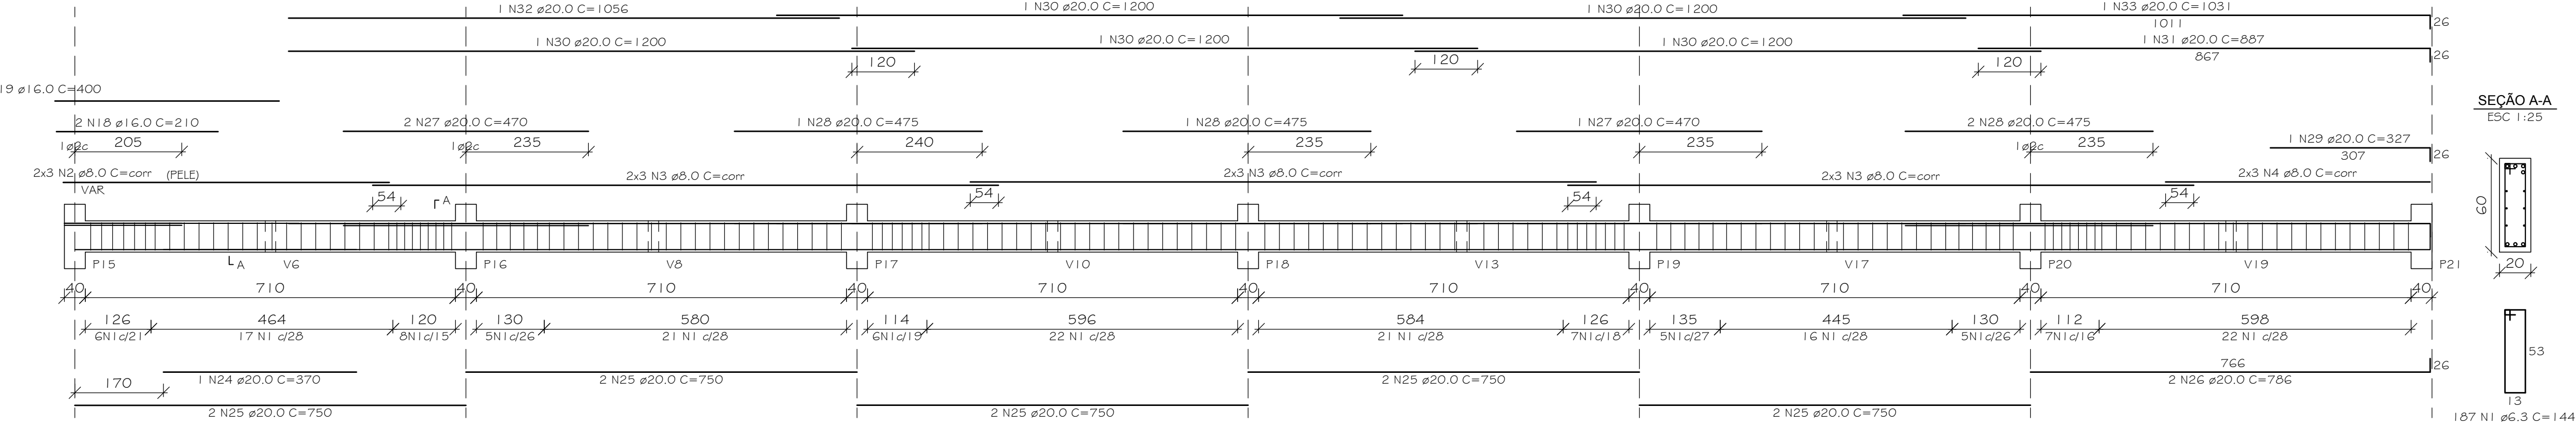

AÇO	DIAM (mm)	C.TOTAL (m)	PESO + 20% (kg)
CA50	6.3	576	169.1
	8.0	676.7	320.4
	10.0	30.4	22.5
	12.5	77.7	89.8
	16.0	98.2	186
	20.0	344.9	1020.6

Volume de concreto (C-30) = 12,99 m³
Área de forma = 151,61 m²

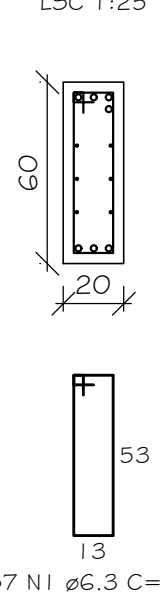

<https://doi.org/10.1016/j.sbsbs.2019.03.001>