


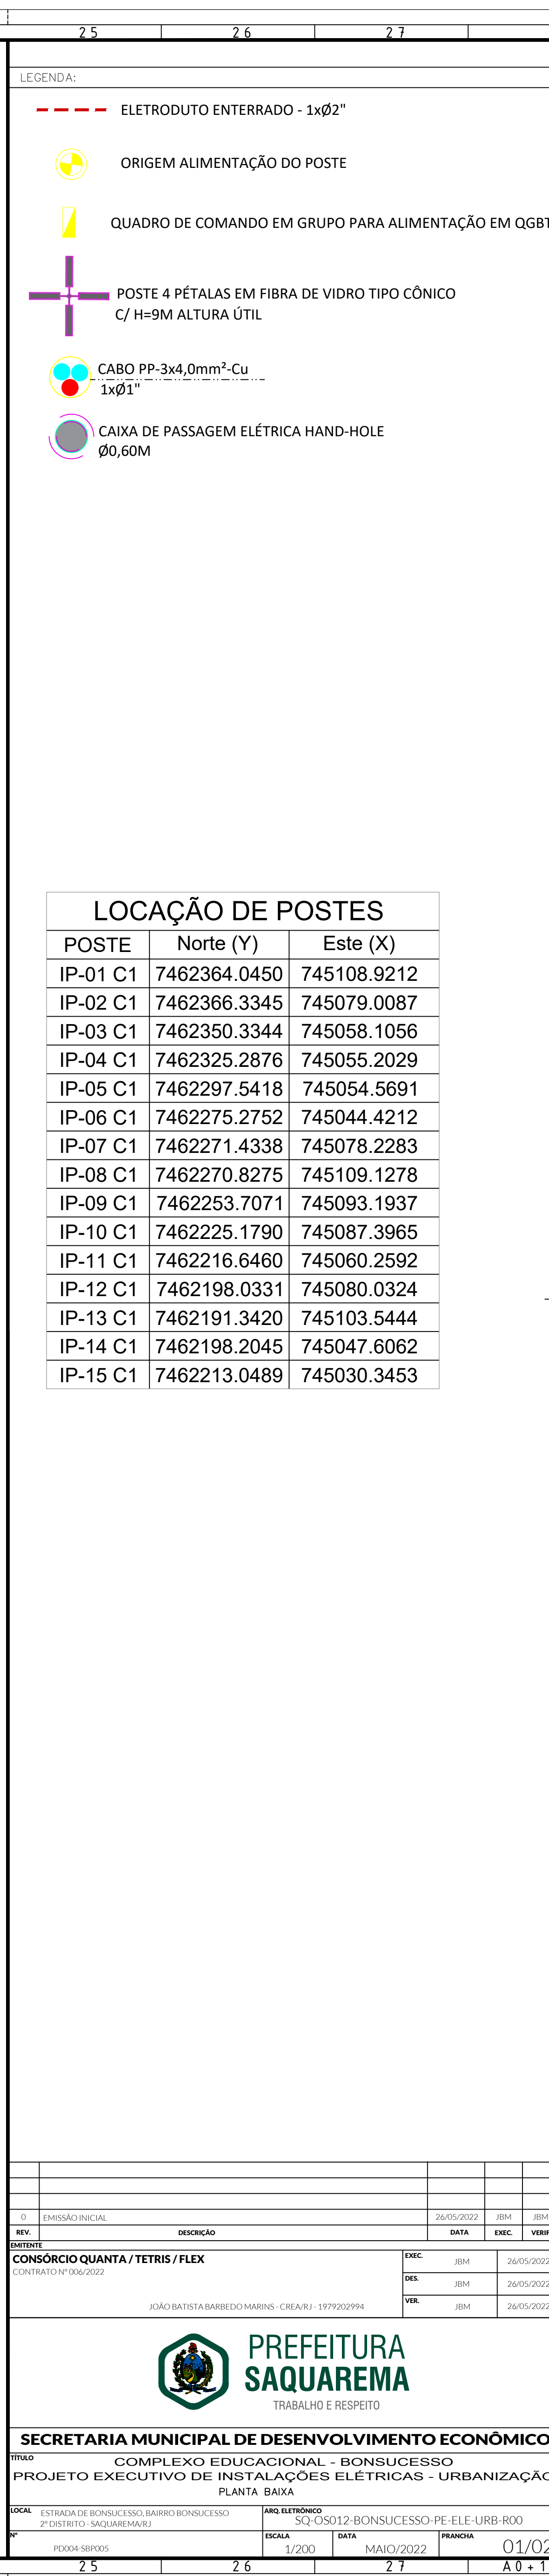

LOCAÇÃO DE POSTES			
POSTE		Norte (Y)	Este (X)
IP-01	C1	7462364.0450	745108.9212
IP-02	C1	7462366.3345	745079.0087
IP-03	C1	7462350.3344	745058.1056
IP-04	C1	7462325.2876	745055.2029
IP-05	C1	7462297.5418	745054.5691
IP-06	C1	7462275.2752	745044.4212
IP-07	C1	7462271.4338	745078.2283
IP-08	C1	7462270.8275	745109.1278
IP-09	C1	7462253.7071	745093.1937
IP-10	C1	7462225.1790	745087.3965
IP-11	C1	7462216.6460	745060.2592
IP-12	C1	7462198.0331	745080.0324
IP-13	C1	7462191.3420	745103.5444
IP-14	C1	7462198.2045	745047.6062
IP-15	C1	7462213.0489	745030.3453